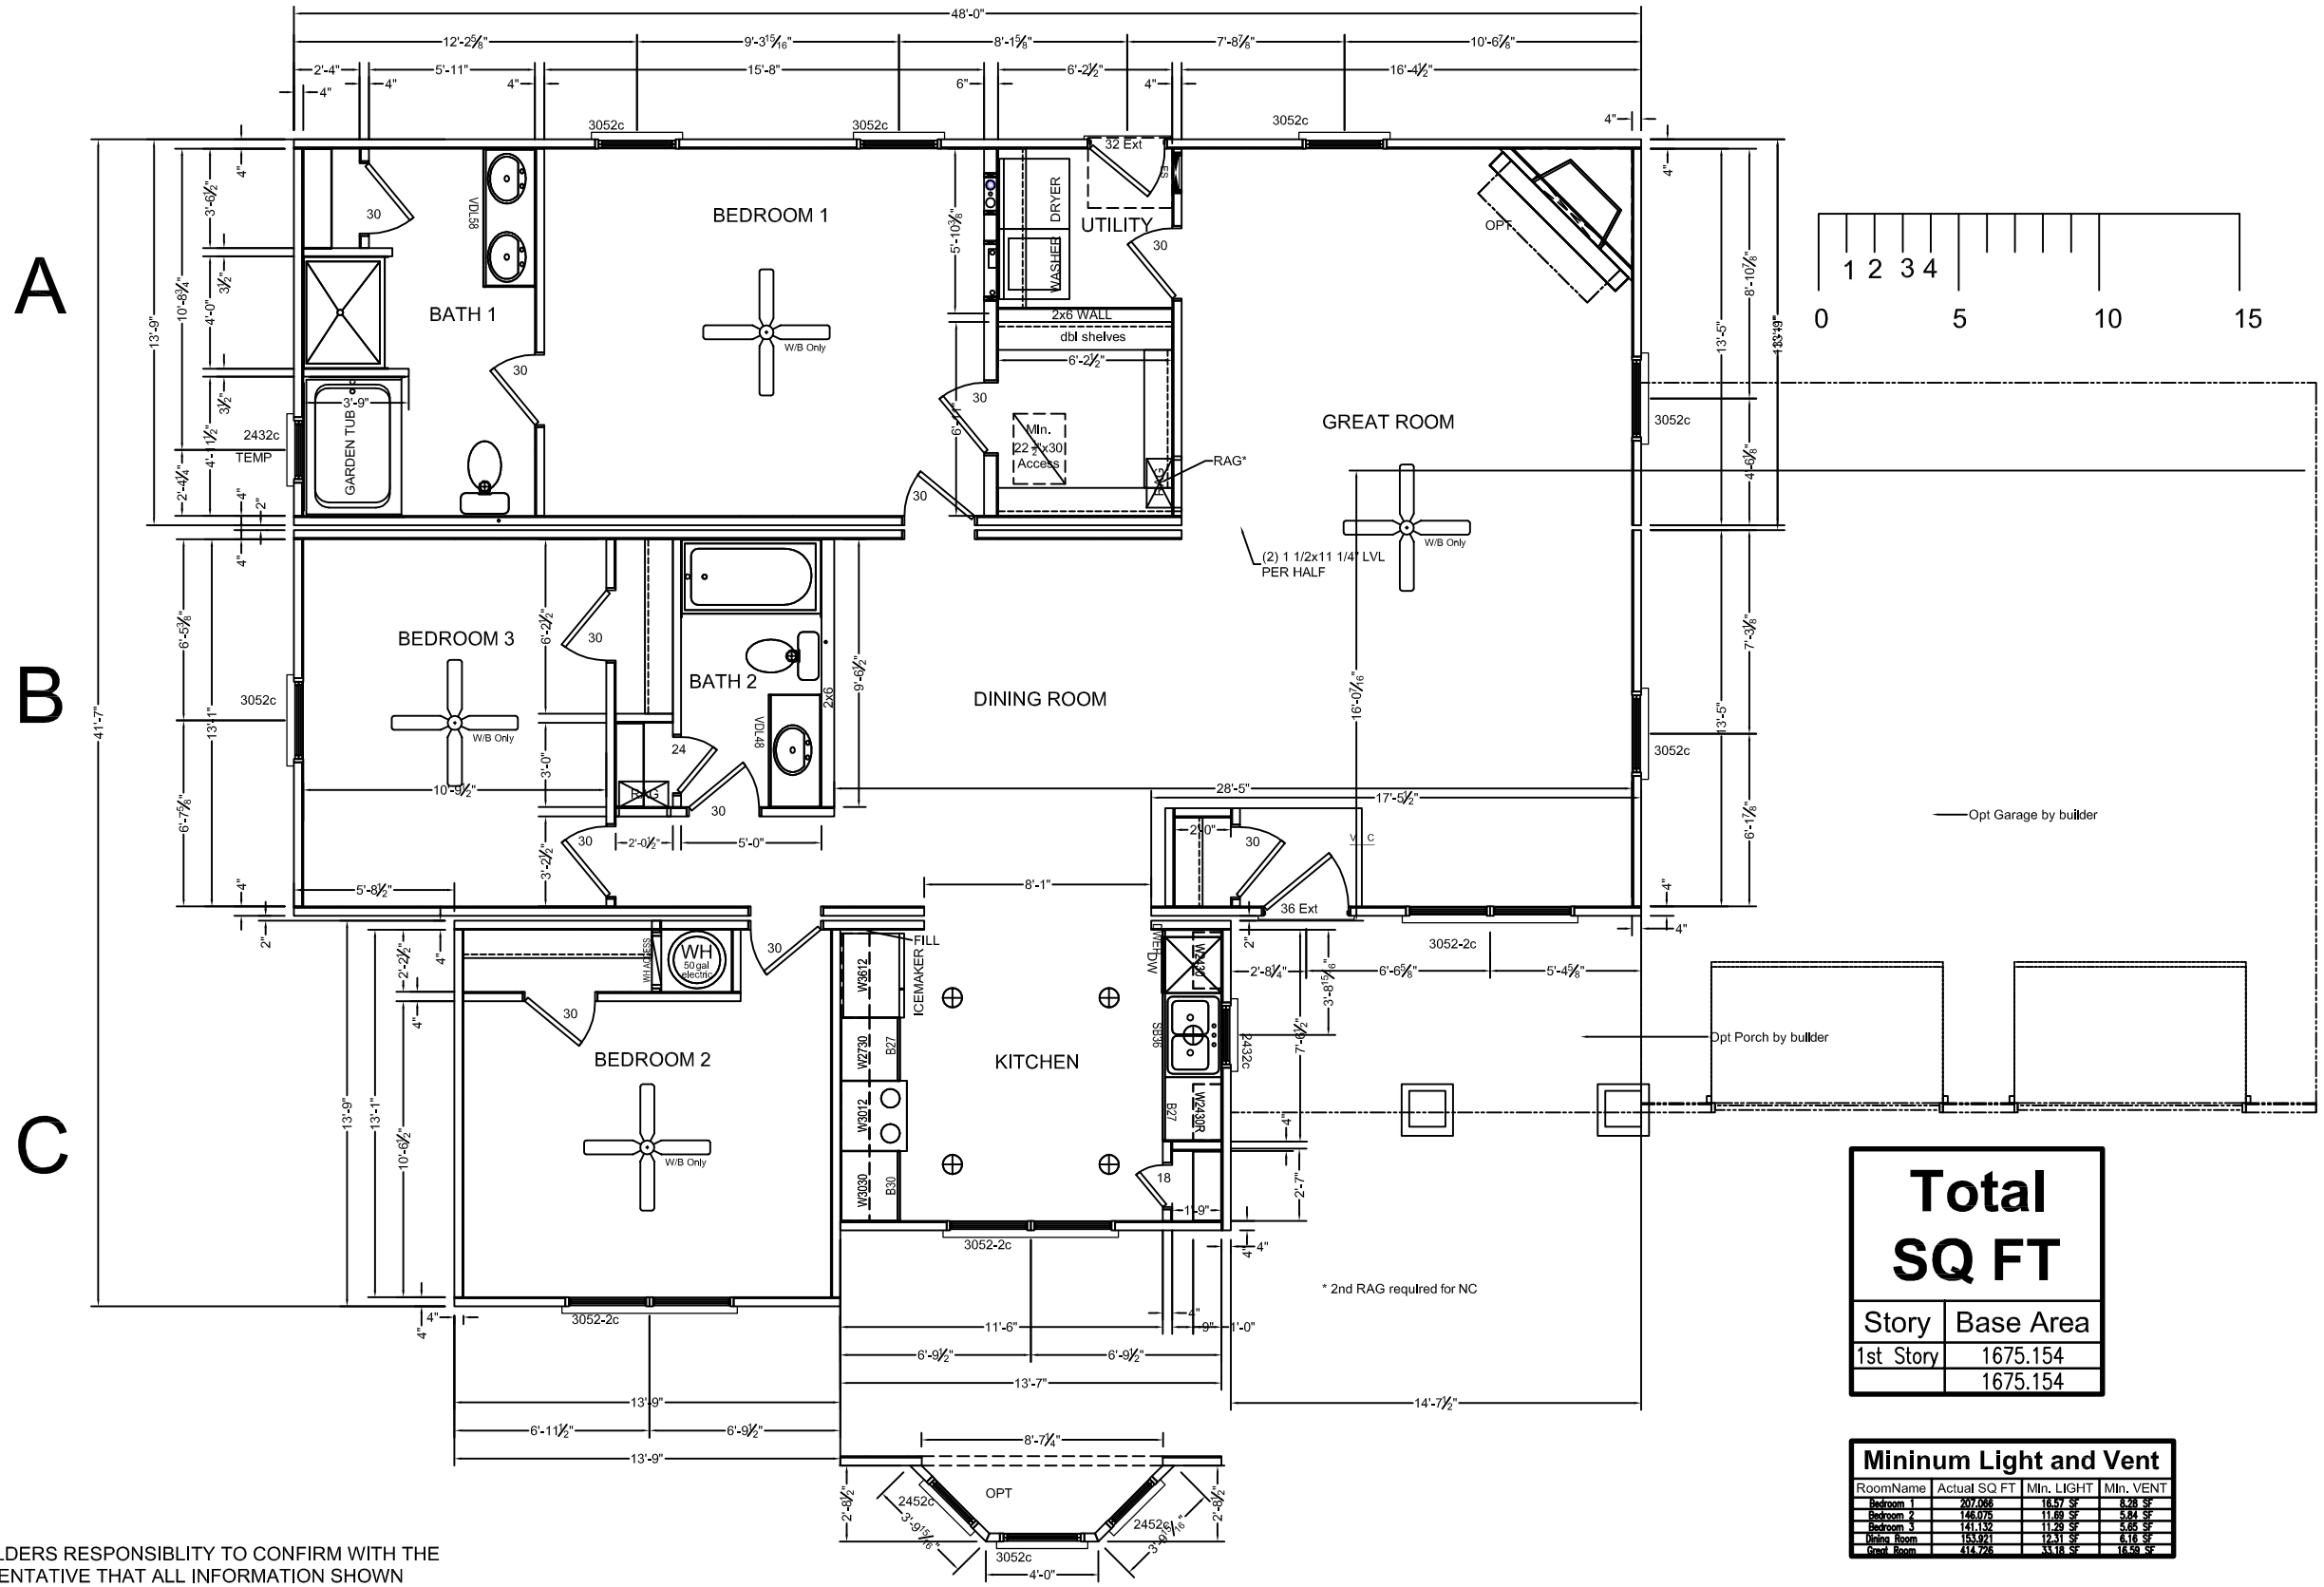


Total SQ FT

Story	Base Area
1st Story	1675.154
	1675.154

Mininum Light and Vent

RoomName	Actual SQ FT	Min. LIGHT	Min. VENT
Bedroom 1	207.068	18.57 SF	8.28 SF
Bedroom 2	146.075	11.69 SF	5.84 SF
Bedroom 3	141.132	11.29 SF	5.65 SF
Dining Room	153.921	12.31 SF	6.16 SF
Great Room	414.726	33.18 SF	16.59 SF

NOTES:
1. IT IS THE BUILDERS RESPONSIBLITY TO CONFIRM WITH THE SALES REPRESENTATIVE THAT ALL INFORMATION SHOWN ON THE PLANS HAS BEEN INCULDED ON THE SALES ORDER. "THE SALES ORDER IS THE FINAL CONTRACT."
2. PHONE,TV,RECESSED LIGHTS AND ANYOTHER SPECIFIC ITEM ON THE SALES ORDER MUST BE LOCATED ON A SIGNED FLOORPLAN. ITEMS NOT LOCATED IN THIS MANNER WILL BE PLACED UNDER THE DISCRETION OF ENGINEERING.
3. MATERIALS TO FINISH THE MARRIAGE WALL WILL BE SHIPPED LOOSE INSIDE THE UNIT(S). THE INSTALLATION WILL BE THE RESPONSIBILTY OF THE BUILDER. THESE ITEMS INCLUDE, BUT ARE NOT LIMITED TO DOORS, JAMBS, CASINGS, TRIM, SHEETROCK.

3RD PARTY SEAL


REVISIONS		
DATE	REVISION	BY

HandCrafted Homes


101 Eastern Minerals Road, Henderson, N.C. 27537
Phone: 252-436-0001 Fax: 252-430-6662

MODEL:	BUILDER:	FILENAME:	SERIAL NUMBER:	PAGE:
youngsville	BLDR	P-19-1589 pierandozzi	SN	Floorplan 1 Sheet 1 — 03.1
DRAWN BY: DRWN	DATE: 2009	SCALE:		


R:\Models\ASPC 07 Youngsville-08.dwg, 1st Story, 11/19/2010 1:04:10 PM

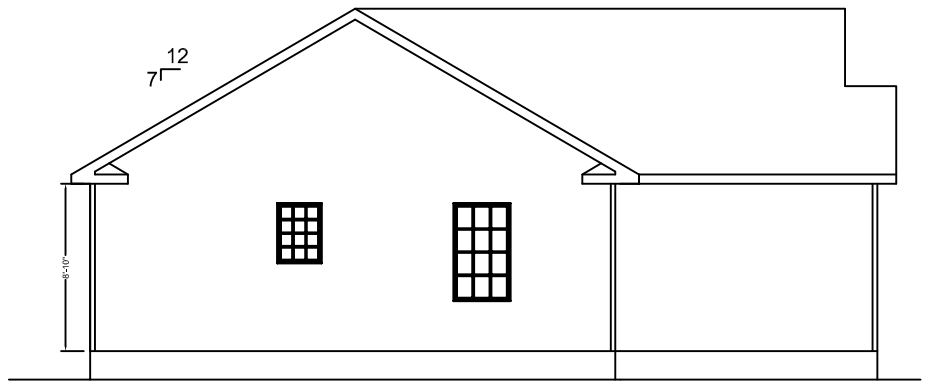


LEFT ELEVATION

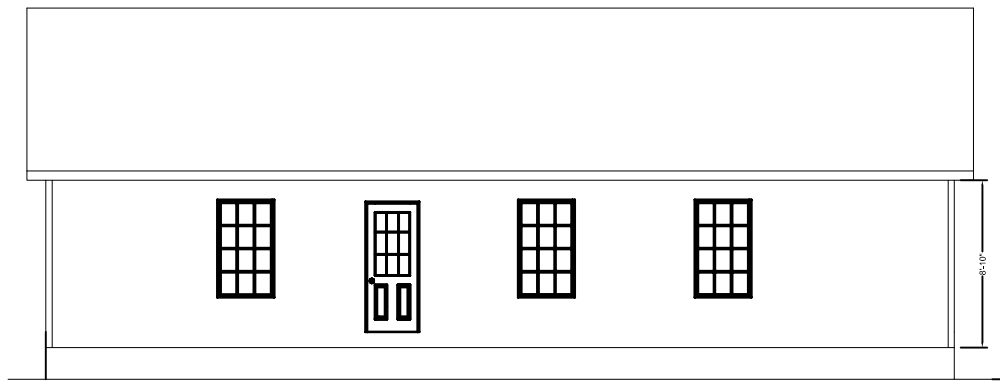


REAR ELEVATION

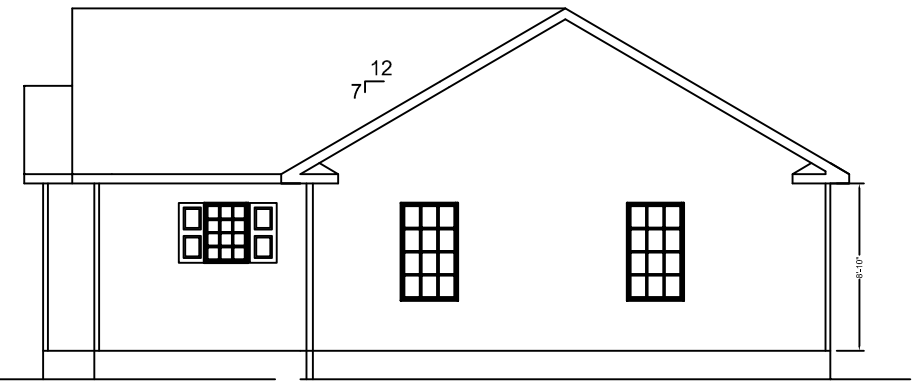


RIGHT ELEVATION

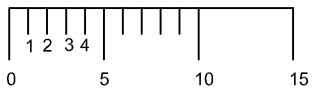

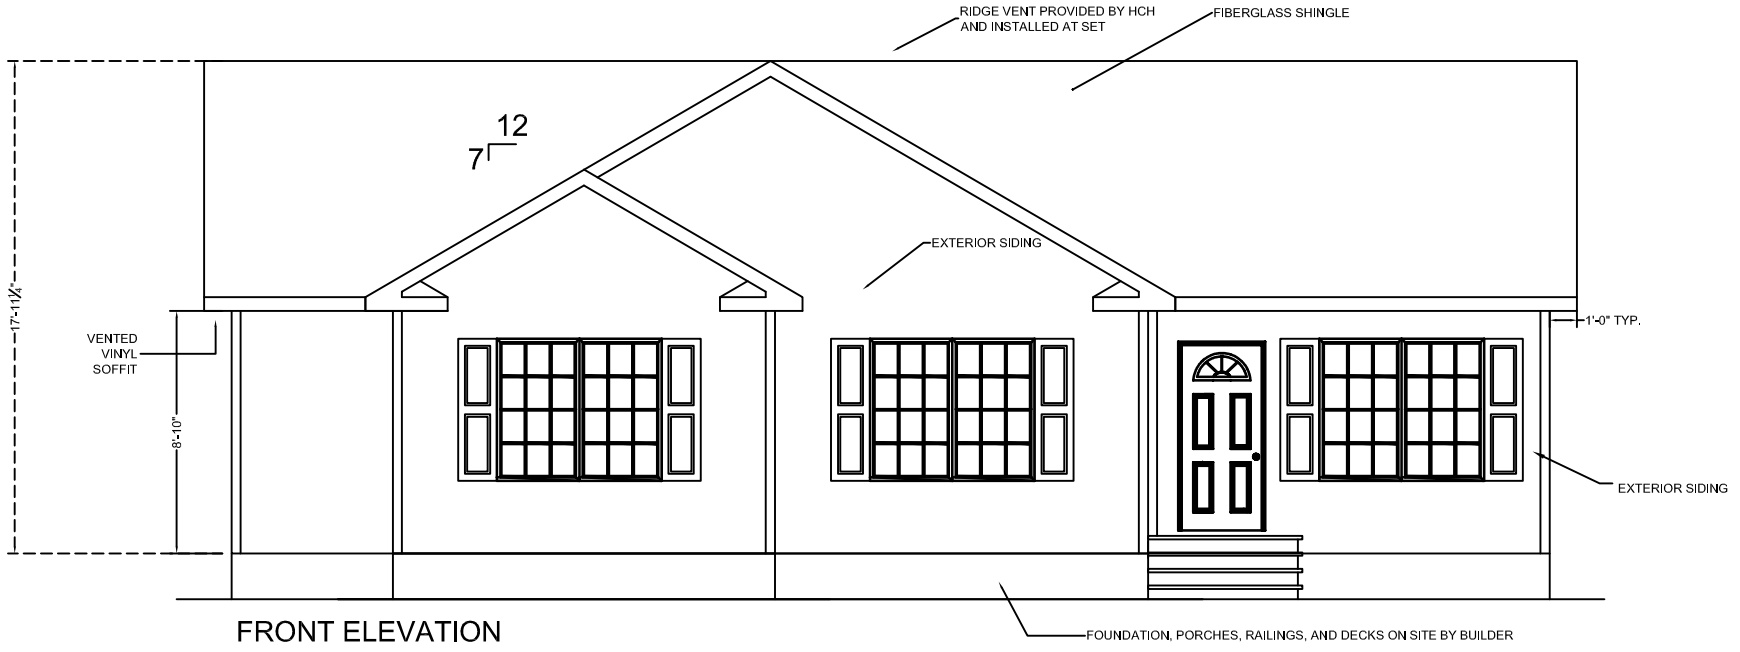

FRONT ELEVATION

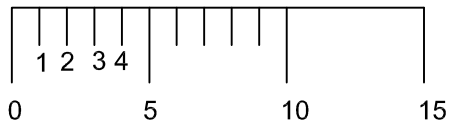

3RD PARTY SEAL

NOTES:
1. MATERIALS FOR GABLE ENDS AND OTHER MODULE UNIONS IS SHIPPED LOOSE WITH THE UNITS. IT IS THE RESPOSIBILITY OF THE BUILDER TO INSTALL THESE COMPONENTS PER MANUFACTURERS INSTRUCTIONS THESE COMPONENTS INCLUDE BUT ARE NOT LIMITED TO SIDING, FASCIA, SOFFIT.
1. MATERIALS TO COMPLETE THE ROOF ASSEMBLY IS PROVIDED BY HCH AND SHIPPED LOOSE WITH THE UNIT(S). IT IS THE RESPONSIBILITY OF THE BUILDER TO INSTALL THESE COMPONENTS USING THE FASTENING DETAILS PROVIDED BY HCH. THESE ITEMS INCLUDE BUT ARE NOT LIMITED TO DORMERS, GABLE END WALLS, KNEE WALLS, SHINGLES (FASTENED PER MII).

REVISIONS


DATE	REVISION	BY

HandCrafted Homes


101 Eastern Minerals Road, Henderson, N.C. 27537
Phone: 252-436-0001 Fax: 252-430-6662

MODEL:	BUILDER:	FILENAME:	SERIAL NUMBER:	PAGE:
youngsville	BLDR	P-19-1589 pierandozzi	SN	Ext. Elevation Sheet 1 05.1
DRAWN BY: DRWN	DATE: 2009	SCALE:		


© Model A.S.P.C. 07 Youngsville-08.dwg Elevation 11/19/2010 1:05:20 PM

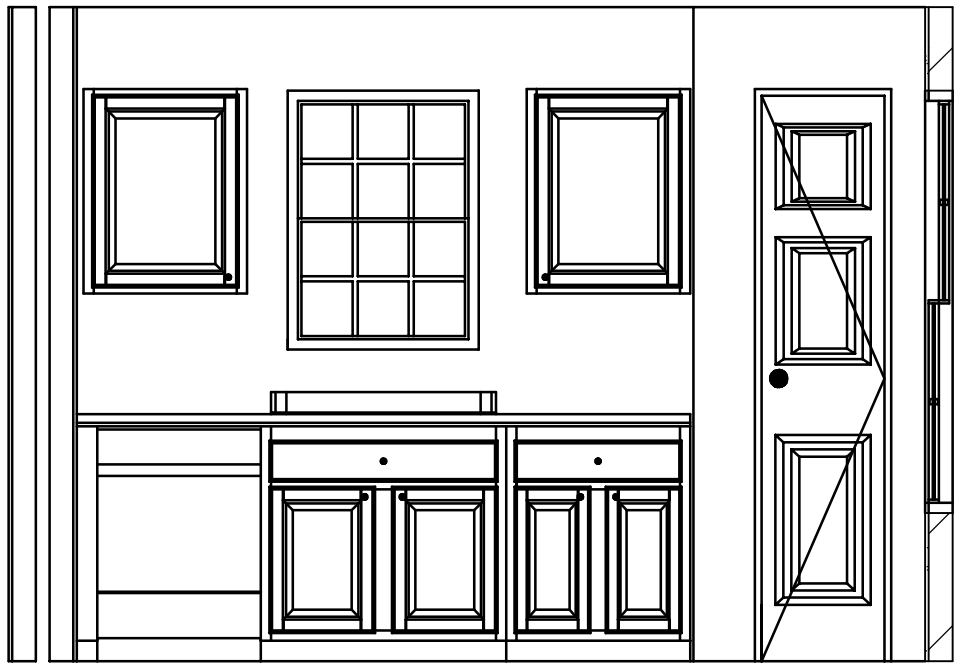


Kitchen Elevation at Sink

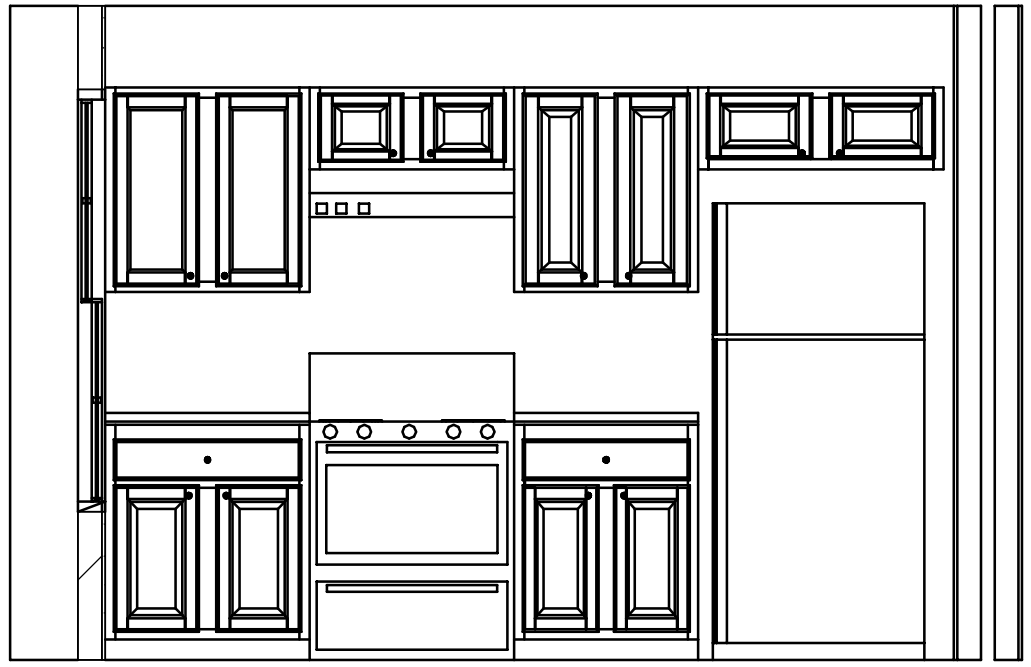

Kitchen Elevation at Range

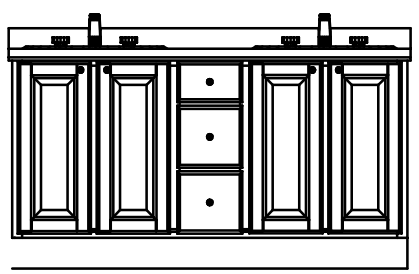

BATH 1

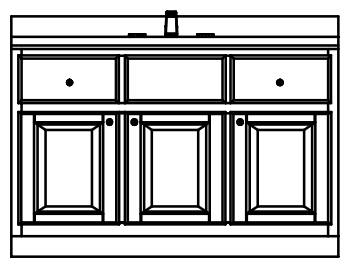

BATH 2

3RD PARTY SEAL

REVISIONS		
DATE	REVISION	BY

HandCrafted Homes

101 Eastern Minerals Road, Henderson, N.C. 27537
Phone: 252-436-0001 Fax: 252-430-6662

MODEL:	BUILDER:	FILENAME:	SERIAL NUMBER:	PAGE:
youngsville	BLDR	P-19-1589 pierandozzi	SN	Cab. Elevation Sheet 1
DRAWN BY:	DATE:	SCALE:		
DRWN	2009			

0X.1

Q:\Models\ASPC 07\youngsville 28.dwg Cabinet Elevation 11/19/2010 1:04:41 PM