ENERGY STAR PARTNER

☐ Yes! I want the option to build my new home to ENERGY STAR specifications and save up to 35% on my energy bills.

THIS HOME HAS BEEN DESIGNED SPECIFICALLY FOR:

GUTHRIE

STREET
TOWN, STATE ZIP
COUNTY

BUILDER:

ARCHITECT GRADE



FRONT ELEVATION

COLUMNS, STEPS, RAILING, PORCH FLR. AND HEADER TO BE SUPPLIED AND INSTALLED BY BUILDER. TEMPORARY SUPPORT POSTS AND ROOF SYSTEM BY EXCEL HOMES, INC.

FINISHED GRADE VARIES

NOTES:

1. ITEMS SHOWN ON THE EXTERIOR ELEVATION DRAWINGS ARE FOR ILLUSTRATIVE PURPOSES ONLY

DESIGN INFORMATION

ROOF:
- PITCH: ☐ 5/12 ☐ 7/12 ■ 9/12 ☐ 12/12
- TYPE: ☐ WEBB TRUSS ■ STORAGE TRUSS
- SPACING: ■ 24" O.C. ☐ 16" O.C. ☐ 12" O.C.

EXTERIOR WALLS:
- SIZE: ☐ 2x4 ■ 2x6
- SPACING: ☐ 24" O.C. ■ 16" O.C.

MARRIAGE WALLS:
- SIZE: 1st Flr ☐ 2x3 ■ 2x4 ☐ 2x6
- SPACING: ■ 16" O.C.
- SIZE: 2nd Flr ☐ 2x3 ■ 2x4 ☐ 2x6
- SPACING: ■ 16" O.C.

CEILING HEIGHTS:
- 1ST FLOOR: ☐ 8'-0" ■ 9'-0" ☐ OTHER_____
- 2ND FLOOR: ☐ 8'-0" ☐ 9'-0" ■ 8'-6"

FLOOR JOISTS:
- SIZE: ☐ 2x8 SPF#2 ■ 2x10 SPF#2
- SPACING: ■ 16" O.C. ☐ 12" O.C.

WINDOWS:
- BRAND: ■ MW CLASSIC ☐ ANDERSEN ☐ PELLA ☐ CASEMENT
- STYLE: ☐ SINGLE HUNG ■ DOUBLE HUNG
- DP RATING: -

FOUNDATION:
- TYPE: ☐ BASEMENT ☐ CRAWL SPACE

HVAC:
- TYPE: ☐ ENTIRE SYSTEM BY FACTORY ☐ PARTIALSYSTEM BY FACTORY ■ ON-SITE BY BUILDER
- BTU LOSS: -

SITE CONDITIONS:

GROUND SNOW LOAD:	-	PSF
WIND SPEED:	-	MPH
EXPOSURE:	-	
SEISMIC CATEGORY:	-	
USE GROUP:	SINGLE FAMILY	
CONSTRUCTION TYPE:	VB WOOD FRAME UNPROTECTED	

SQUARE FOOTAGE:

FIRST FLOOR:	1,122	SQ. FT.
SECOND FLOOR:	1,100	SQ. FT.
BONUS ROOM:	-	SQ. FT.
GARAGE:	-	SQ. FT.
TOTAL:	2,222	SQ. FT.
OVERALL SIZE	27'-6" x 40'-0"	
MODEL:	GUTHRIE - ARCHITECT GRADE	

PTL#: - STATE: -
■ PD ☐ QN ☐ SN ☐ SD

BUILDER: GUTHRIE

CUSTOMER/PROJECT: ARCHITECT GRADE

excel HOMES
WWW.EXCELHOMES.COM

THIS DRAWING AND DESIGN IS THE PROPERTY OF EXCEL HOMES GROUP, LLC. ANY REPRODUCTION OF THE DRAWING OR DESIGN IS PROHIBITED WITHOUT THE EXPRESS WRITTEN CONSENT OF EXCEL HOMES GROUP, LLC.

ADJUSTMENTS MADE FOR CODE COMPLIANCE AND PRODUCTION CAPABILITY

DRAWING MAY BE REVERSED


NO:	DESCRIPTION	DATE:	DRAWN:	CHECKED:
PD1		-	-	WNC

DRAWING TITLE:

COVER SHEET

SCALE: NTS

SHEET: 1

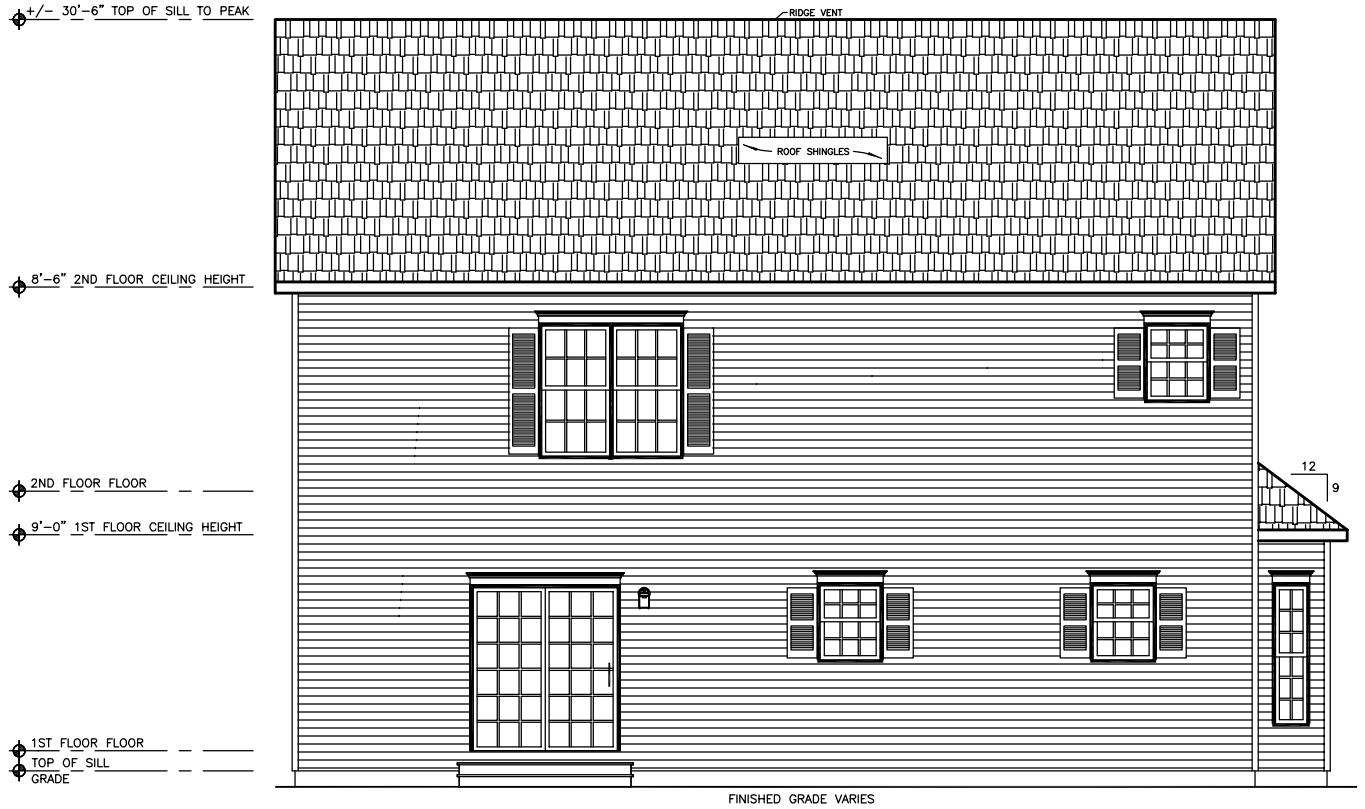


REAR ELEVATION



COLUMNS, STEPS, RAILING, PORCH FLR. AND HEADER TO BE SUPPLIED AND INSTALLED BY BUILDER. TEMPORARY SUPPORT POSTS AND ROOF SYSTEM BY EXCEL HOMES, INC.

LEFT ELEVATION

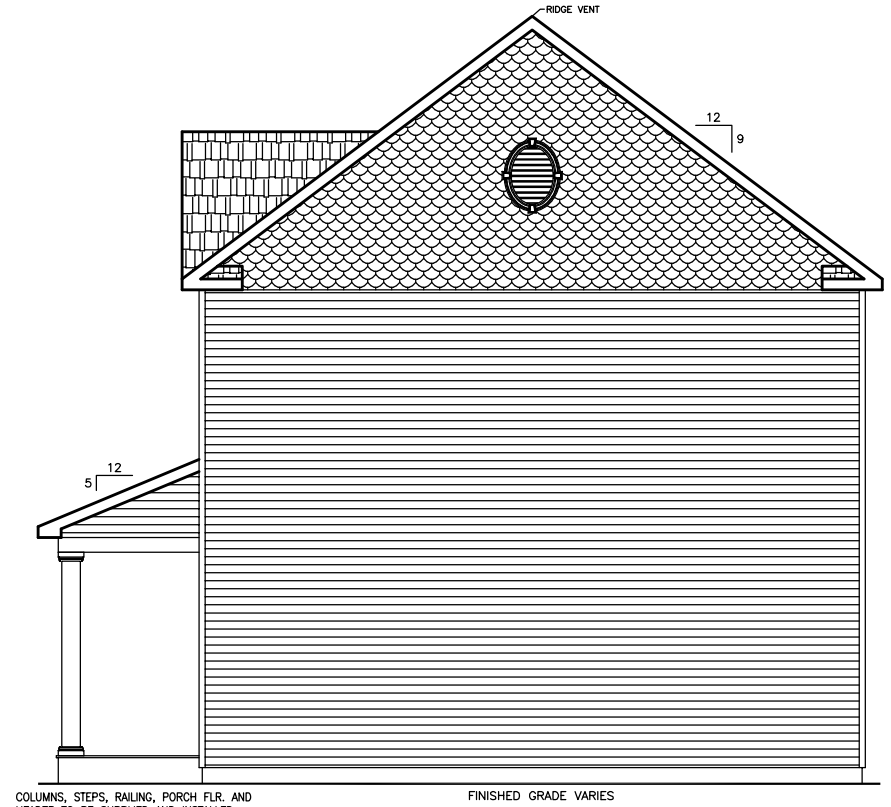

COLUMNS, STEPS, RAILING, PORCH FLR. AND HEADER TO BE SUPPLIED AND INSTALLED BY BUILDER. TEMPORARY SUPPORT POSTS AND ROOF SYSTEM BY EXCEL HOMES, INC.

RIGHT ELEVATION

NOTES:

1. ITEMS SHOWN ON THE EXTERIOR ELEVATION DRAWINGS ARE FOR ILLUSTRATIVE PURPOSES ONLY

PTL#: -

STATE: -

■ PD ☐ QN ☐ SN ☐ SD

BUILDER: GUTHRIE

CUSTOMER/PROJECT: ARCHITECT GRADE

excel HOMES
WWW.EXCELHOMES.COM

THIS DRAWING AND DESIGN IS THE PROPERTY OF EXCEL HOMES GROUP, LLC. ANY REPRODUCTION OF THE DRAWING OR DESIGN IS PROHIBITED WITHOUT THE EXPRESS WRITTEN CONSENT OF EXCEL HOMES GROUP, LLC.

ADJUSTMENTS MADE FOR CODE COMPLIANCE AND PRODUCTION CAPABILITY

DRAWING MAY BE REVERSED


DRAWN: -
CHECKED: WNC

NO:	DESCRIPTION	DATE:
PD1	-	-

DRAWING TITLE: ELEVATIONS

SCALE: NTS

SHEET: 2

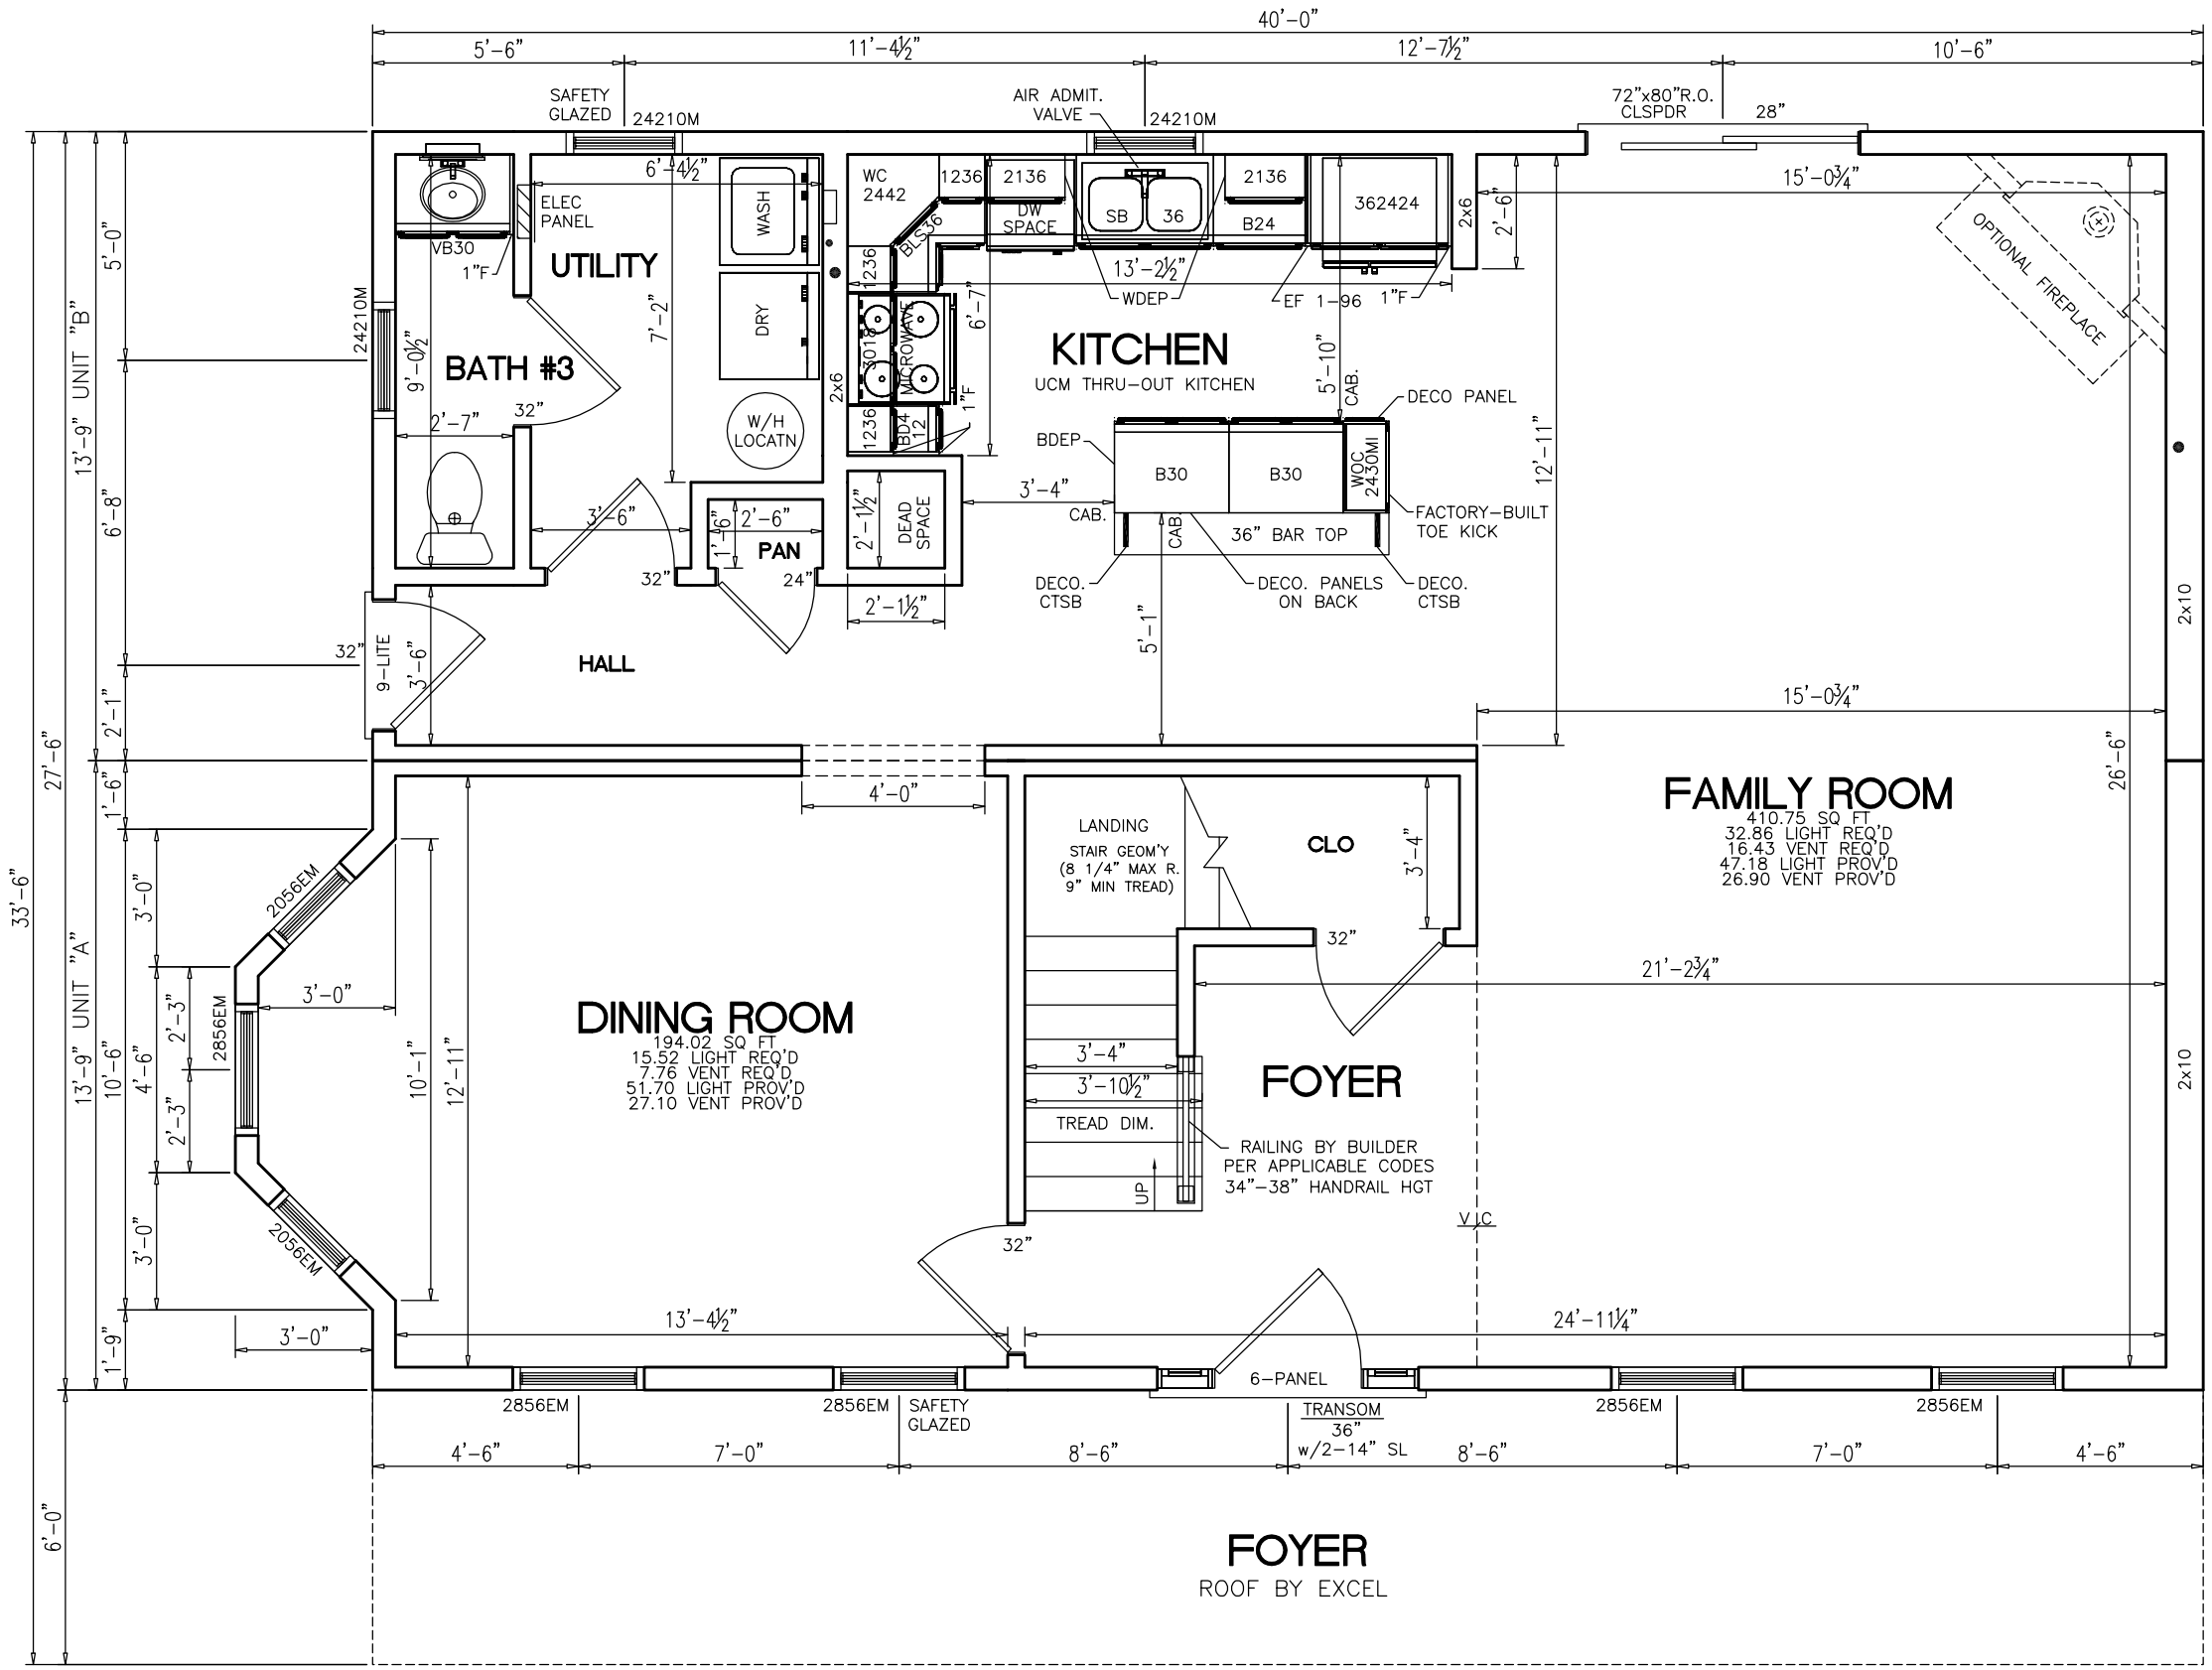

NOTES:

1. 2x6 EXT WALLS @ 16" O.C./2x4 MARR WALLS @ 16" O.C.
2. 9'-0" CLG HT.
3. 2x10 SPF#2 FLOOR JOISTS @ 16" O.C.
4. ROOF SYSTEM TO BE 16" O.C.
5. MW BRICK MOULD DBL HUNG WINDOWS (TVBDH: #1=24210M, #2=2842M, #3M=3046M, #4=2852M, #11=2856EM)

PTL#: - STATE: -

■ PD ☐ QN ☐ SN ☐ SD

BUILDER: GUTHRIE

CUSTOMER/PROJECT: ARCHITECT GRADE

excel HOMES
WWW.EXCELHOMES.COM

THIS DRAWING AND DESIGN IS THE PROPERTY OF EXCEL HOMES GROUP, LLC. ANY REPRODUCTION OF THE DRAWING OR DESIGN IS PROHIBITED WITHOUT THE EXPRESS WRITTEN CONSENT OF EXCEL HOMES GROUP, LLC.

ADJUSTMENTS MADE FOR CODE COMPLIANCE AND PRODUCTION CAPABILITY

DRAWING MAY BE REVERSED

DRAWN: - CHECKED: WNC


DESCRIPTION

NO: PD1 DATE: -

DRAWING TITLE: FIRST FLOOR PLAN

SCALE: NTS

SHEET: 3

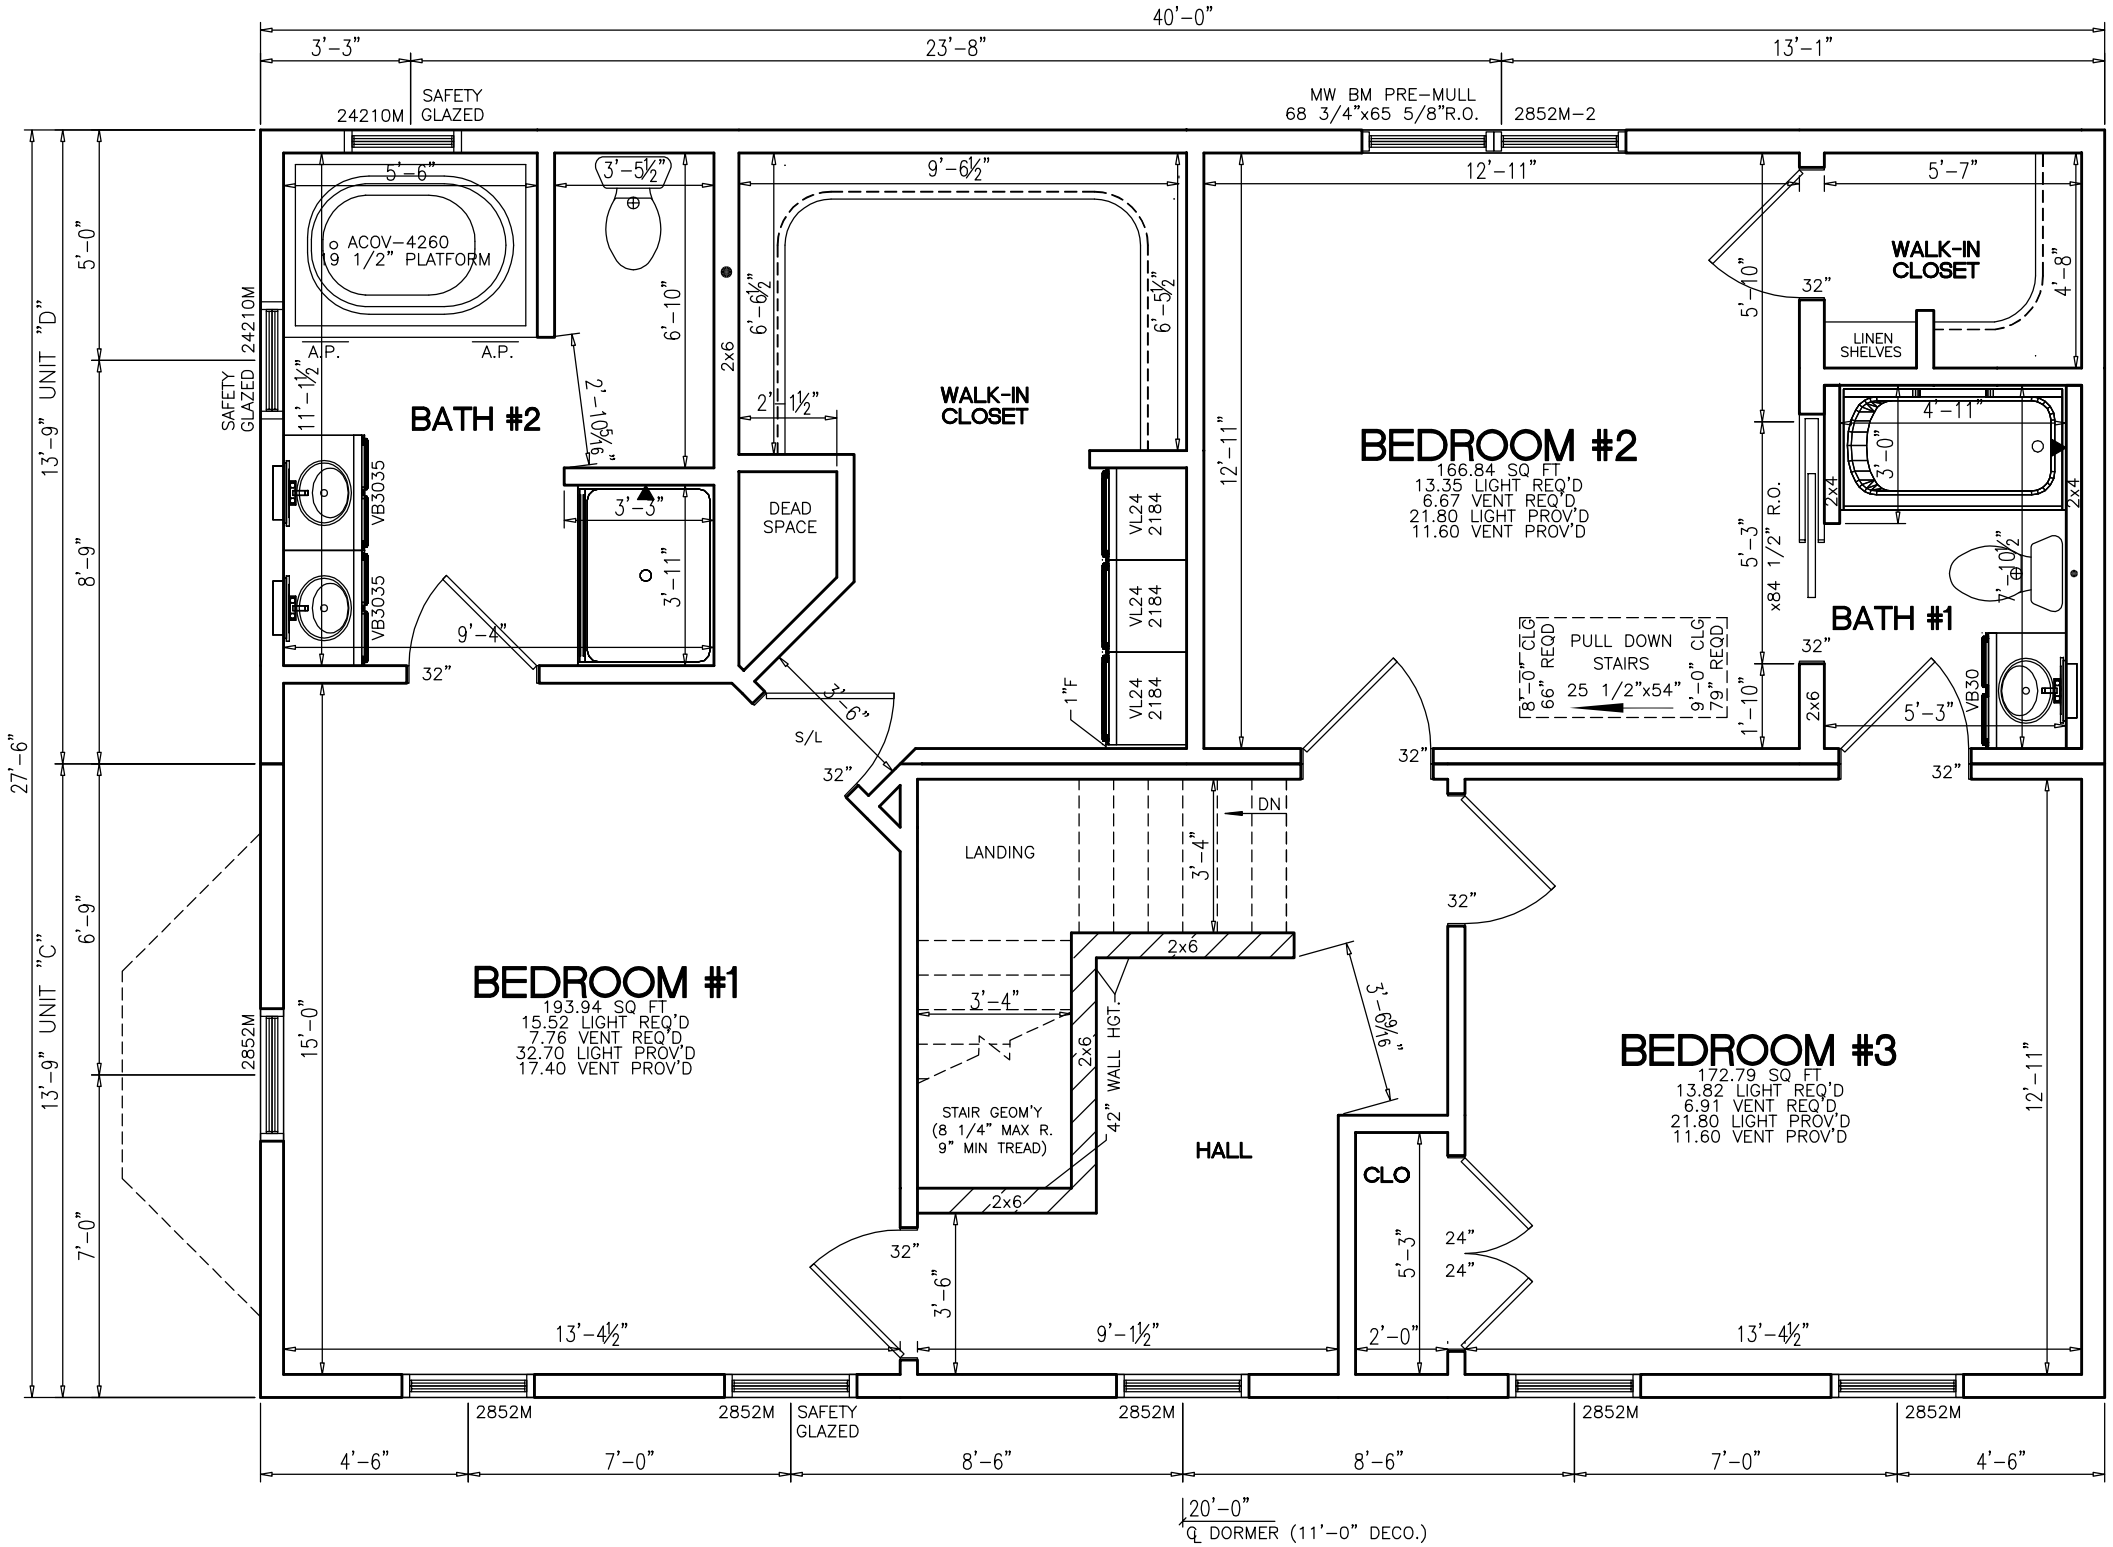

NOTES:

1. 2x6 EXT WALLS @ 16" O.C./2x4 MARR WALLS @ 16" O.C.
2. 8'-6" CLG HT.
3. 2x10 SPF#2 FLOOR JOISTS @ 16" O.C.
4. ROOF SYSTEM TO BE 16" O.C.
5. MW BRICK MOULD DBL HUNG WINDOWS (TVBDH: #1=24210M, #2=2842M, #3M=3046M, #4=2852M, #11=2856EM)

PTL#: - STATE: -

■PD □QN □SN □SD

BUILDER: GUTHRIE

CUSTOMER/PROJECT: ARCHITECT GRADE

excel HOMES
WWW.EXCELHOMES.COM

THIS DRAWING AND DESIGN IS THE PROPERTY OF EXCEL HOMES GROUP, LLC. ANY REPRODUCTION OF THE DRAWING OR DESIGN IS PROHIBITED WITHOUT THE EXPRESS WRITTEN CONSENT OF EXCEL HOMES GROUP, LLC.

ADJUSTMENTS MADE FOR CODE COMPLIANCE AND PRODUCTION CAPABILITY

DRAWING MAY BE REVERSED

DRAWN: CHECKED: WNC

DESCRIPTION: -


DATE: -

NO: PD1

DRAWING TITLE: FIRST FLOOR PLAN

SCALE: NTS

SHEET: 3

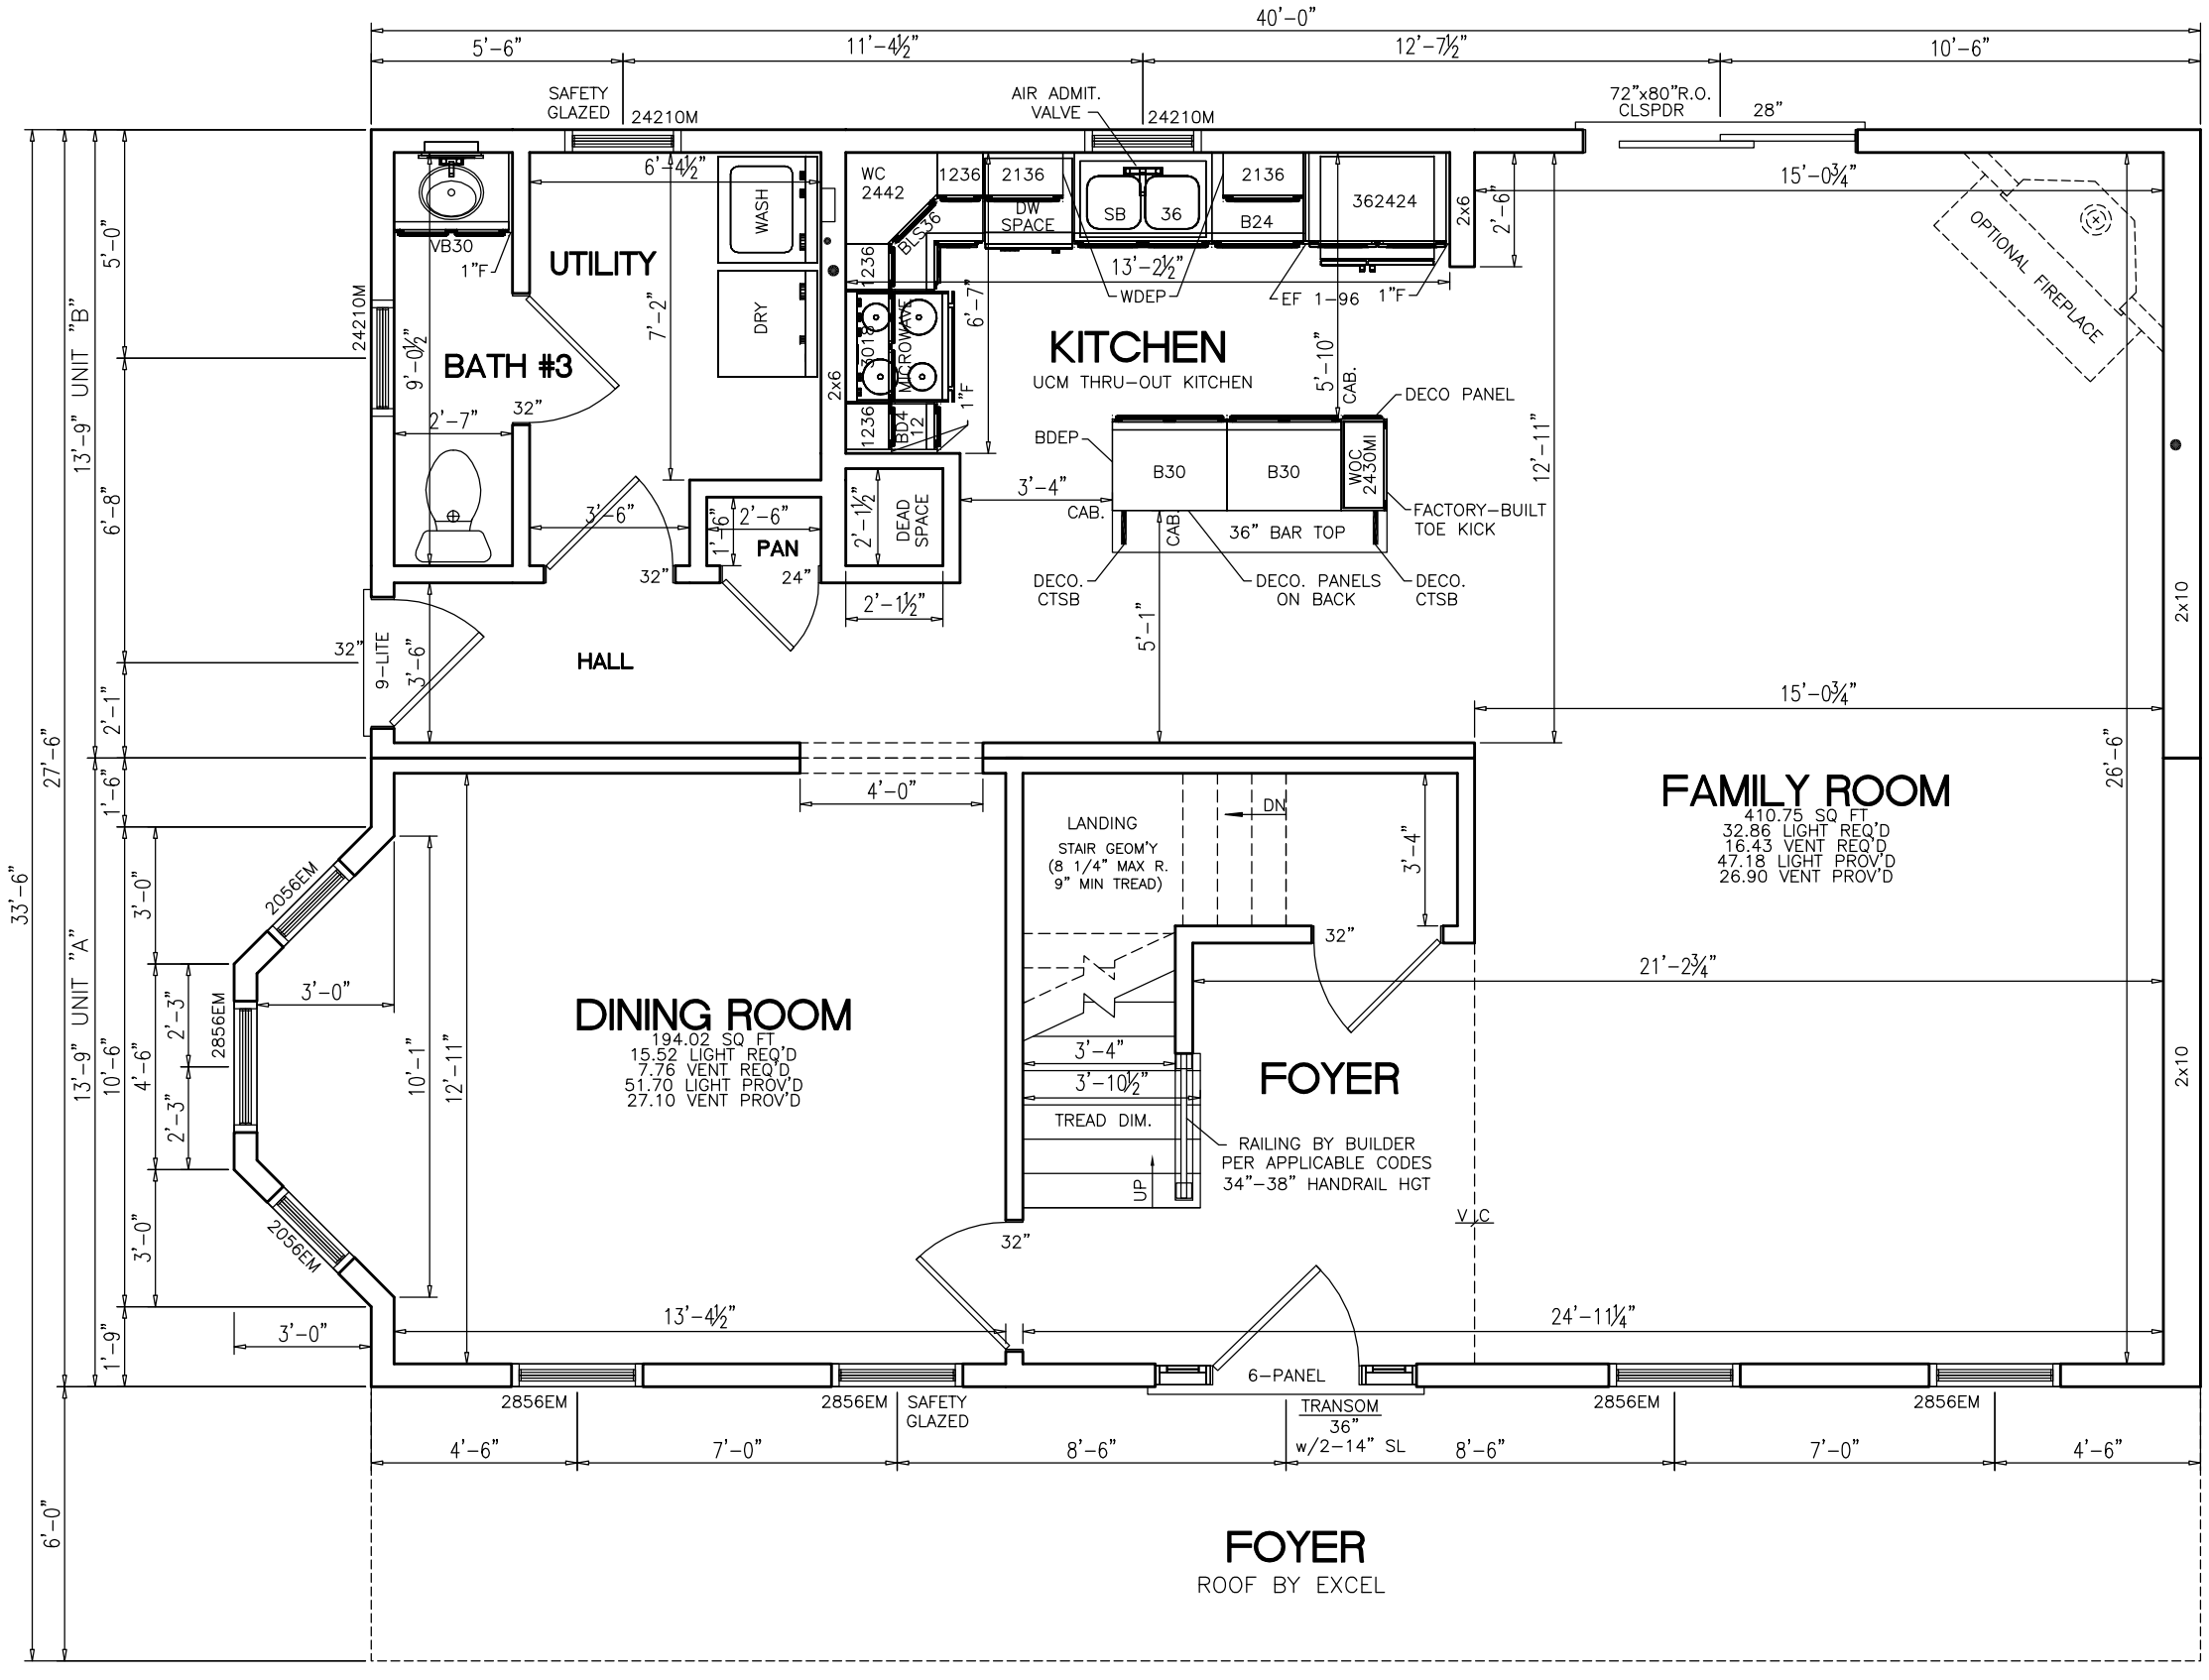

NOTES:

1. 2x6 EXT WALLS @ 16" O.C./2x4 MARR WALLS @ 16" O.C.
2. 9'-0" CLG HT.
3. 2x10 SPF#2 FLOOR JOISTS @ 16" O.C.
4. ROOF SYSTEM TO BE 16" O.C.
5. MW BRICK MOULD DBL HUNG WINDOWS (TVBDH: #1=24210M, #2=2842M, #3M=3046M, #4=2852M, #11=2856EM)

PTL#: - STATE: -

■ PD ☐ QN ☐ SN ☐ SD

BUILDER: GUTHRIE

CUSTOMER/PROJECT: ARCHITECT GRADE

excel HOMES
WWW.EXCELHOMES.COM

THIS DRAWING AND DESIGN IS THE PROPERTY OF EXCEL HOMES GROUP, LLC. ANY REPRODUCTION OF THE DRAWING OR DESIGN IS PROHIBITED WITHOUT THE EXPRESS WRITTEN CONSENT OF EXCEL HOMES GROUP, LLC.

ADJUSTMENTS MADE FOR CODE COMPLIANCE AND PRODUCTION CAPABILITY

DRAWING MAY BE REVERSED

DRAWN: - CHECKED: WNC


DESCRIPTION

NO: PD1 DATE: -

DRAWING TITLE: FIRST FLOOR PLAN

SCALE: NTS

SHEET: 3

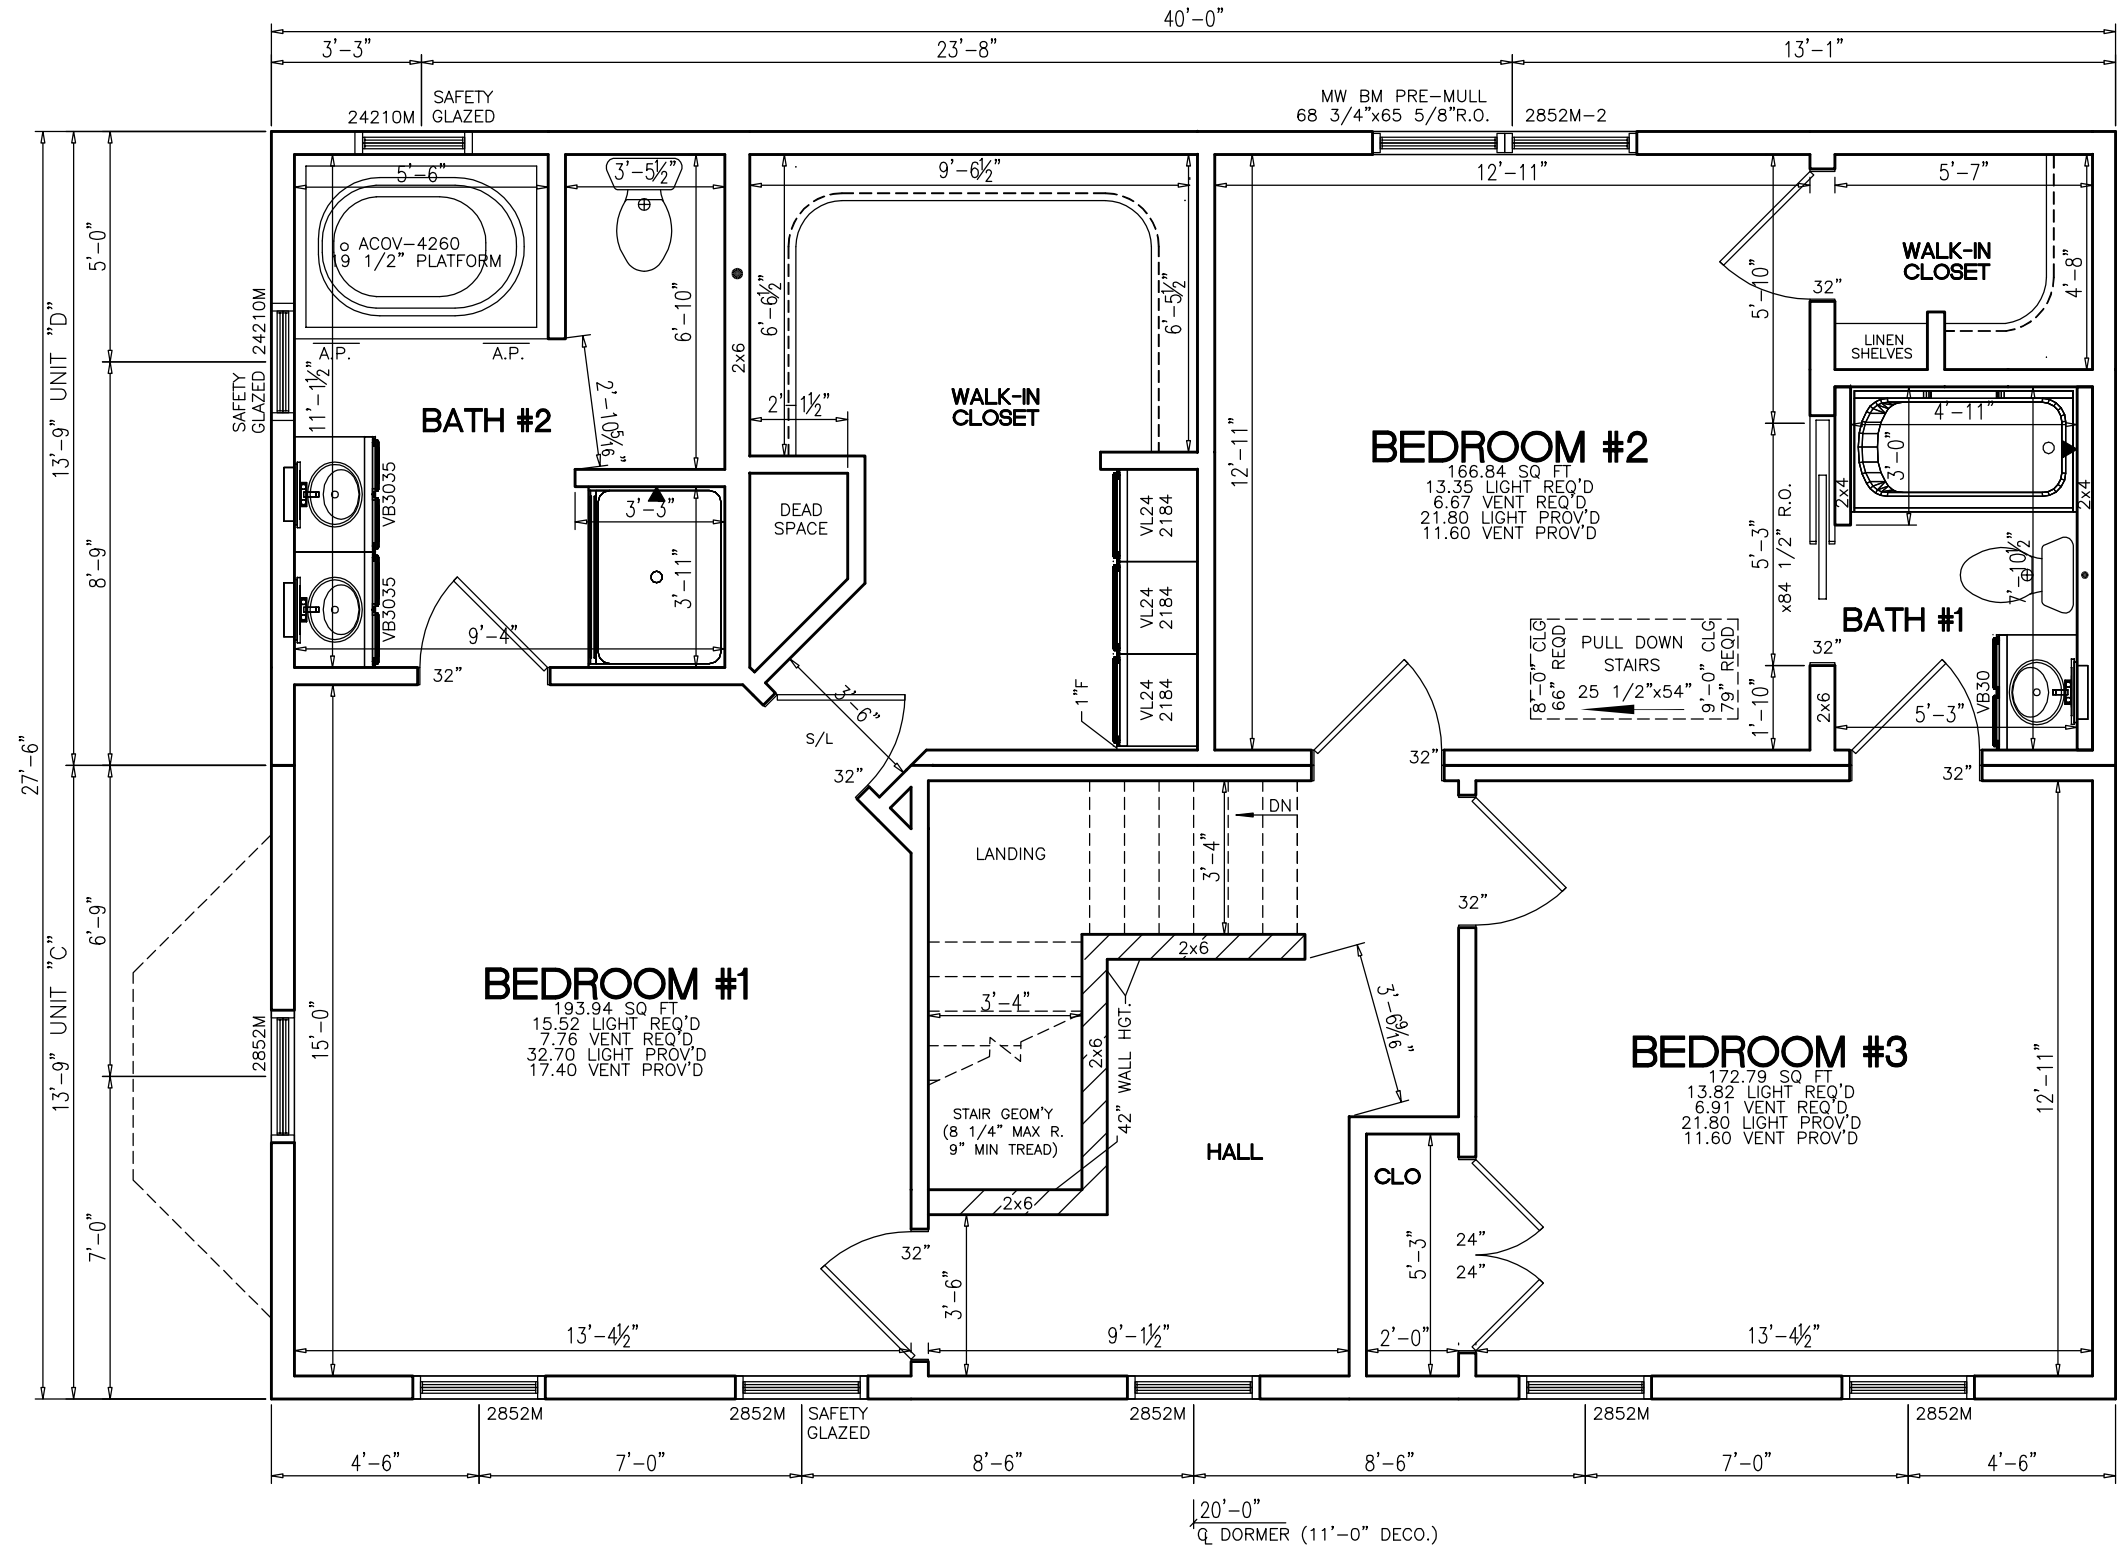

NOTES:

1. 2x6 EXT WALLS @ 16" O.C./2x4 MARR WALLS @ 16" O.C.
2. 8'-6" CLG HT.
3. 2x10 SPF#2 FLOOR JOISTS @ 16" O.C.
4. ROOF SYSTEM TO BE 16" O.C.
5. MW BRICK MOULD DBL HUNG WINDOWS (TVBDH: #1=24210M, #2=2842M, #3M=3046M, #4=2852M, #11=2856EM)

PTL#: - STATE: -

■ PD ☐ QN ☐ SN ☐ SD

BUILDER: GUTHRIE

CUSTOMER/PROJECT: ARCHITECT GRADE

excel HOMES
WWW.EXCELHOMES.COM

THIS DRAWING AND DESIGN IS THE PROPERTY OF EXCEL HOMES GROUP, LLC. ANY REPRODUCTION OF THE DRAWING OR DESIGN IS PROHIBITED WITHOUT THE EXPRESS WRITTEN CONSENT OF EXCEL HOMES GROUP, LLC.

ADJUSTMENTS MADE FOR CODE COMPLIANCE AND PRODUCTION CAPABILITY

DRAWING MAY BE REVERSED

DRAWN: - CHECKED: WNC


DESCRIPTION


NO: PD1 DATE: -


DRAWING TITLE: FIRST FLOOR PLAN


SCALE: NTS

SHEET: 3

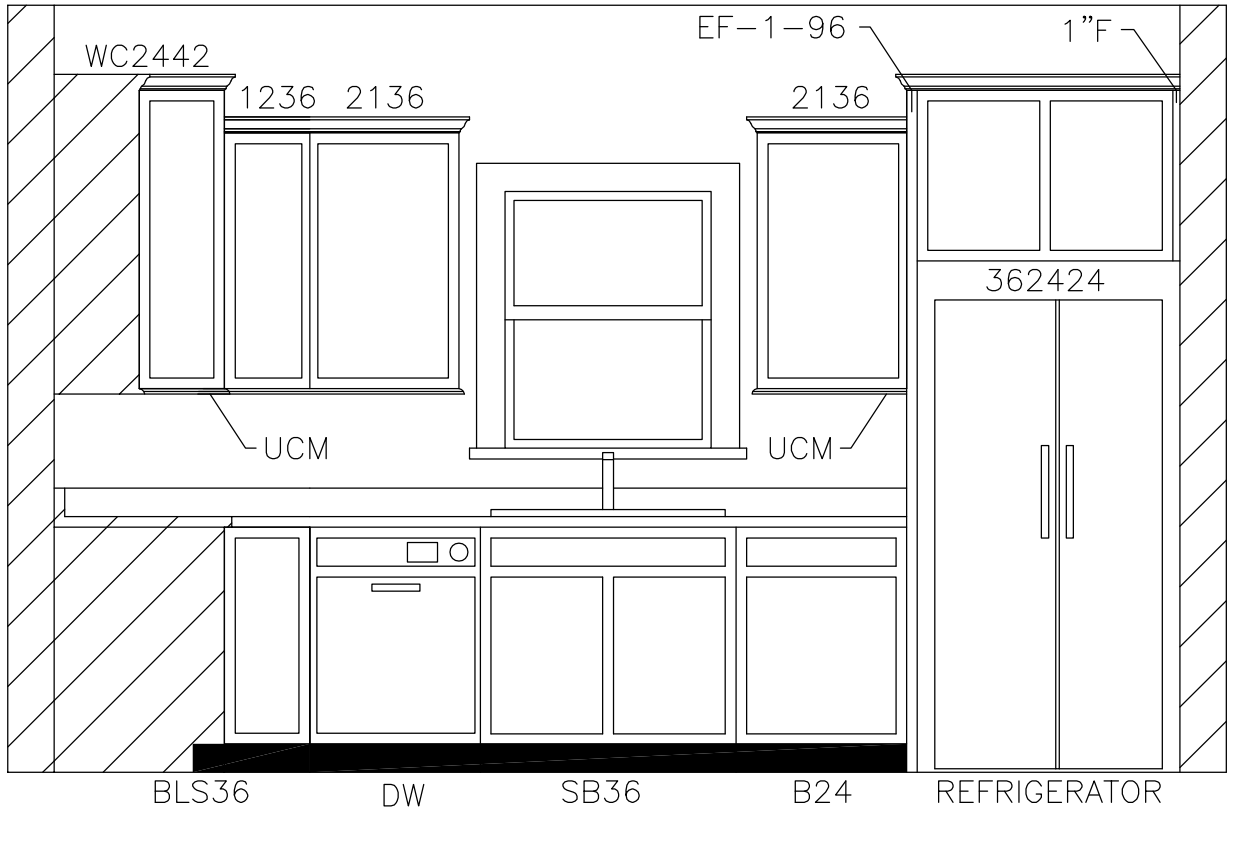

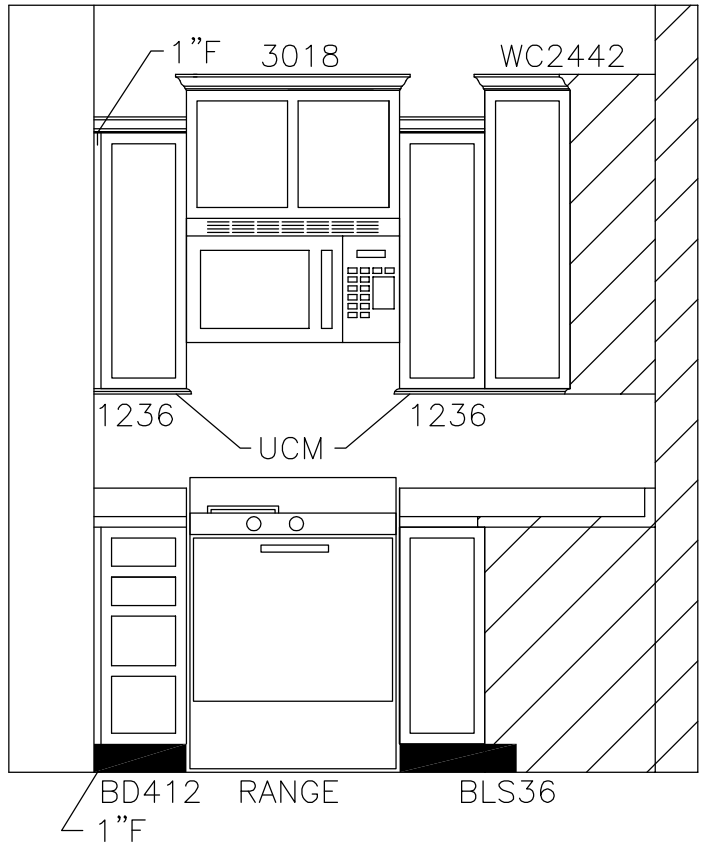

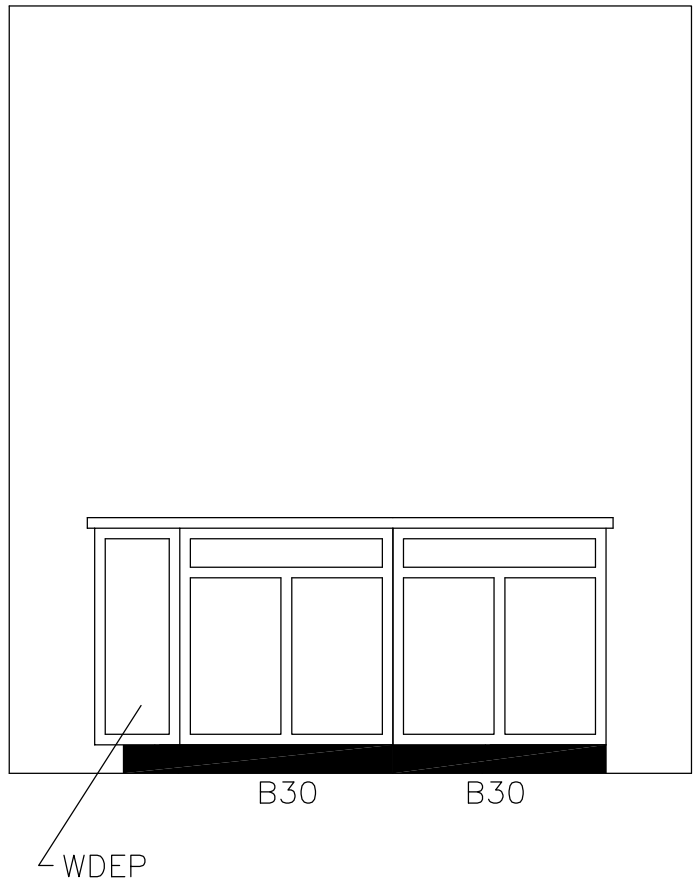

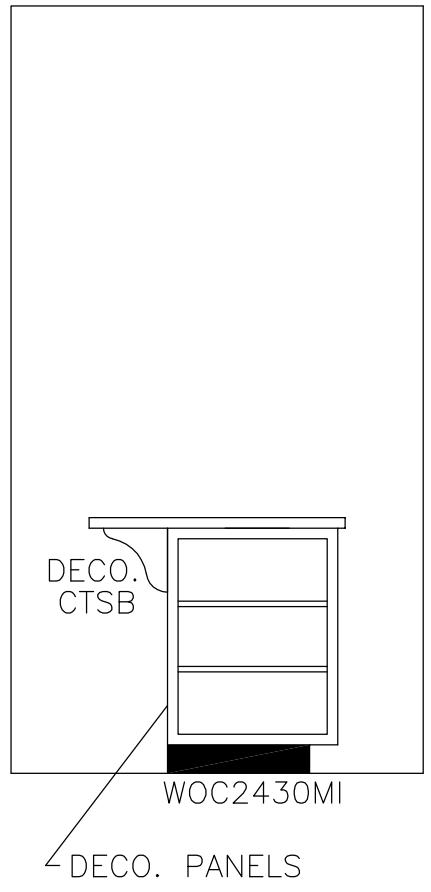

PTL#: -
STATE: -
■ PD ☐ QN ☐ SN ☐ SD

BUILDER:
GUTHRIE

CUSTOMER/PROJECT:
ARCHITECT GRADE

excel HOMES
WWW.EXCELHOMES.COM

THIS DRAWING AND DESIGN IS THE PROPERTY OF EXCEL HOMES GROUP, LLC. ANY REPRODUCTION OF THE DRAWING OR DESIGN IS PROHIBITED WITHOUT THE EXPRESS WRITTEN CONSENT OF EXCEL HOMES GROUP, LLC.

ADJUSTMENTS MADE FOR CODE COMPLIANCE AND PRODUCTION CAPABILITY

DRAWING MAY BE REVERSED

DRAWN: -
CHECKED: WNC

NO:	DESCRIPTION	DATE:
PD1	-	-

DRAWING TITLE:
KITCHEN ELEVATION

SCALE: NTS

SHEET: -