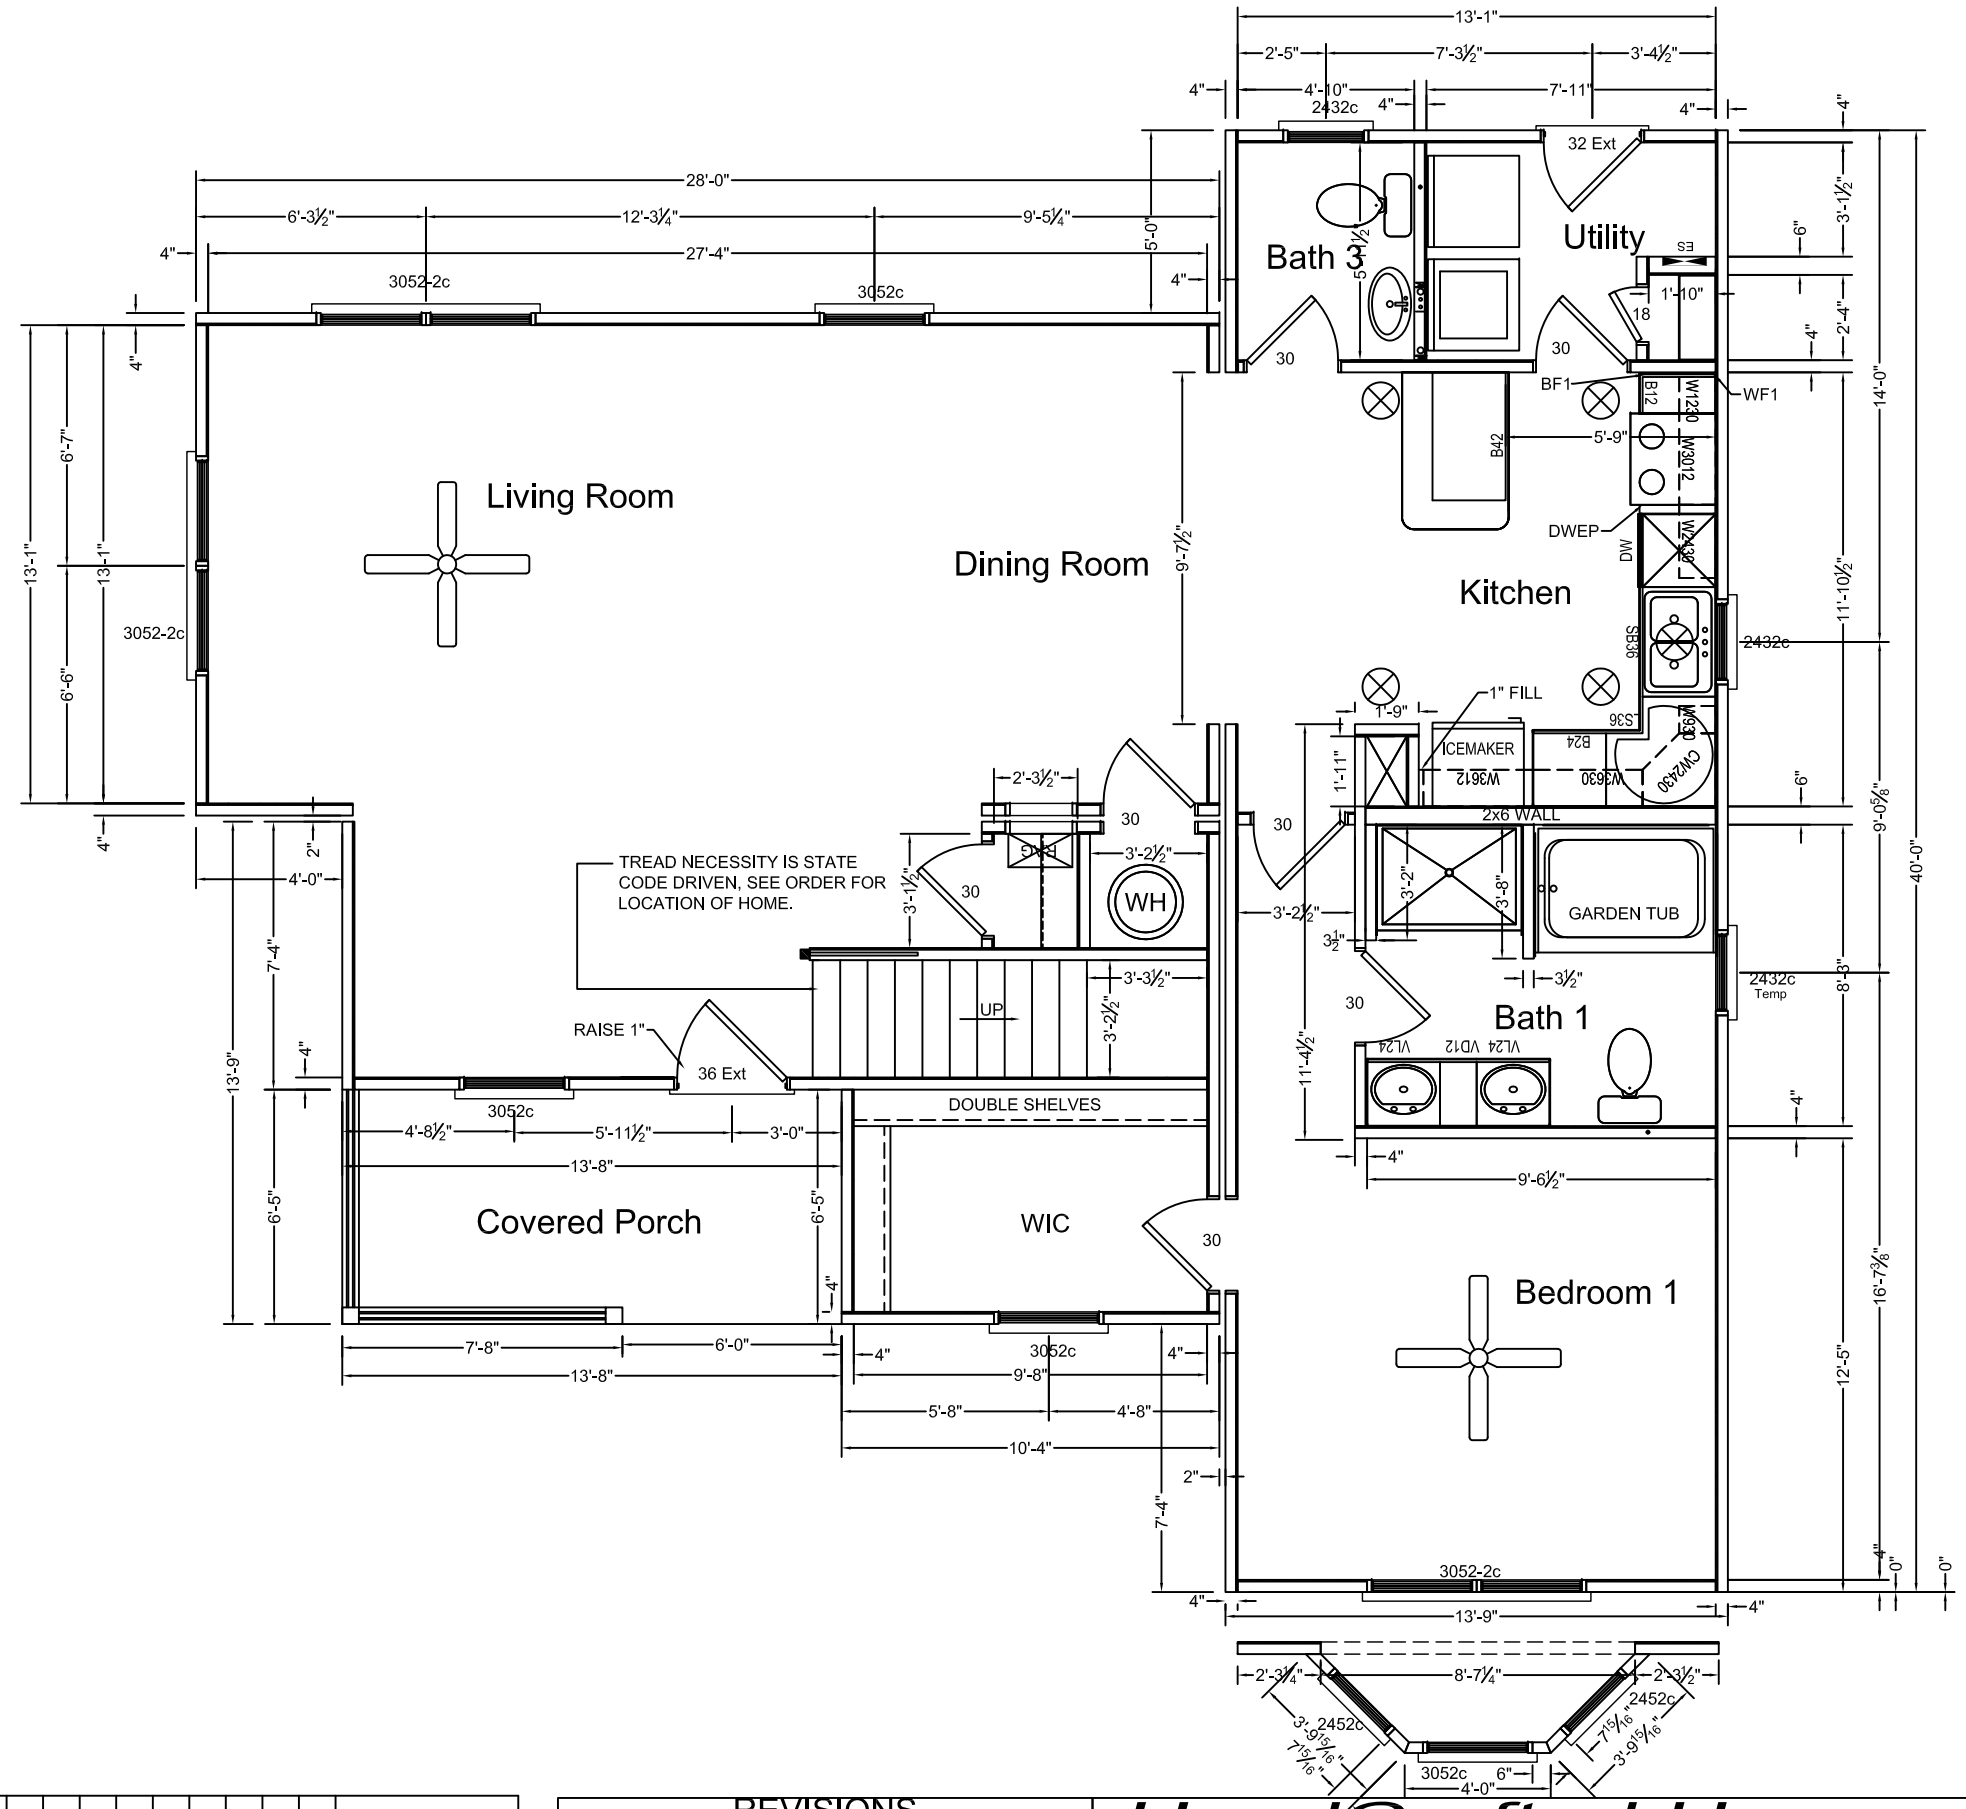



| ROOM | SF OF ROOM | LIGHT REQ'D | VENT REQ'D | LIGHT PROV'D | VENT PROV'D |
|---|---|---|---|---|---|
| LIVING ROOM | | 0 | 0 | 0 | 0 |
| FAMILY ROOM | | 0 | 0 | 0 | 0 |
| KITCHEN | | 0 | 0 | 0 | 0 |
| DINING ROOM | | 0 | 0 | 0 | 0 |
| BEDROOM 1 | | 0 | 0 | 0 | 0 |
| BEDROOM 2 | | 0 | 0 | 0 | 0 |
| BEDROOM 3 | | 0 | 0 | 0 | 0 |
| BEDROOM 4 | | 0 | 0 | 0 | 0 |
| BEDROOM 5 | | 0 | 0 | 0 | 0 |
| BATH 1 | | 0 | 0 | 0 | 0 |
| BATH 2 | | 0 | 0 | 0 | 0 |

NOTES:
1. IT IS THE BUILDERS RESPONSIBLITY TO CONFIRM WITH THE SALES REPRESENTATIVE THAT ALL INFORMATION SHOWN ON THE PLANS HAS BEEN INCULDED ON THE SALES ORDER. "THE SALES ORDER IS THE FINAL CONTRACT."
2. PHONE,TV,RECESSED LIGHTS AND ANYOTHER SPECIFIC ITEM ON THE SALES ORDER MUST BE LOCATED ON A SIGNED FLOORPLAN. ITEMS NOT LOCATED IN THIS MANNER WILL BE PLACED UNDER THE DISCRETION OF ENGINEERING.
3. MATERIALS TO FINISH THE MARRIAGE WALL WILL BE SHIPPED LOOSE INSIDE THE UNIT(S). THE INSTALLATION WILL BE THE RESPONSIBILTY OF THE BUILDER. THESE ITEMS INCLUDE, BUT ARE NOT LIMITED TO DOORS, JAMBS, CASINGS, TRIM, SHEETROCK.

1 2 3 4
0 5 10 15

| REVISIONS | | |
|---|---|---|
| DATE | REVISION | BY |
| | | |


X MODULES X LINE MOVES

??? FIRST FLOOR SQ FT
??? SECOND FLOOR SQ FT
???? TOTAL SQ FT

# HandCrafted Homes

101 Eastern Minerals Road, Henderson, N.C. 27537
Phone: 252-436-0001 Fax: 252-430-6662

| MODEL: | BUILDER: | FILENAME: | SERIAL NUMBER: | PAGE: |
|---|---|---|---|---|
| Wingate | BLDR | P- | SN | FLOORPLAN SHEET 1 03.1 |
| DRAWN BY: | DATE: | SCALE: | | |
| DRWN | -08 | 3/16" = 1'-0" | | |

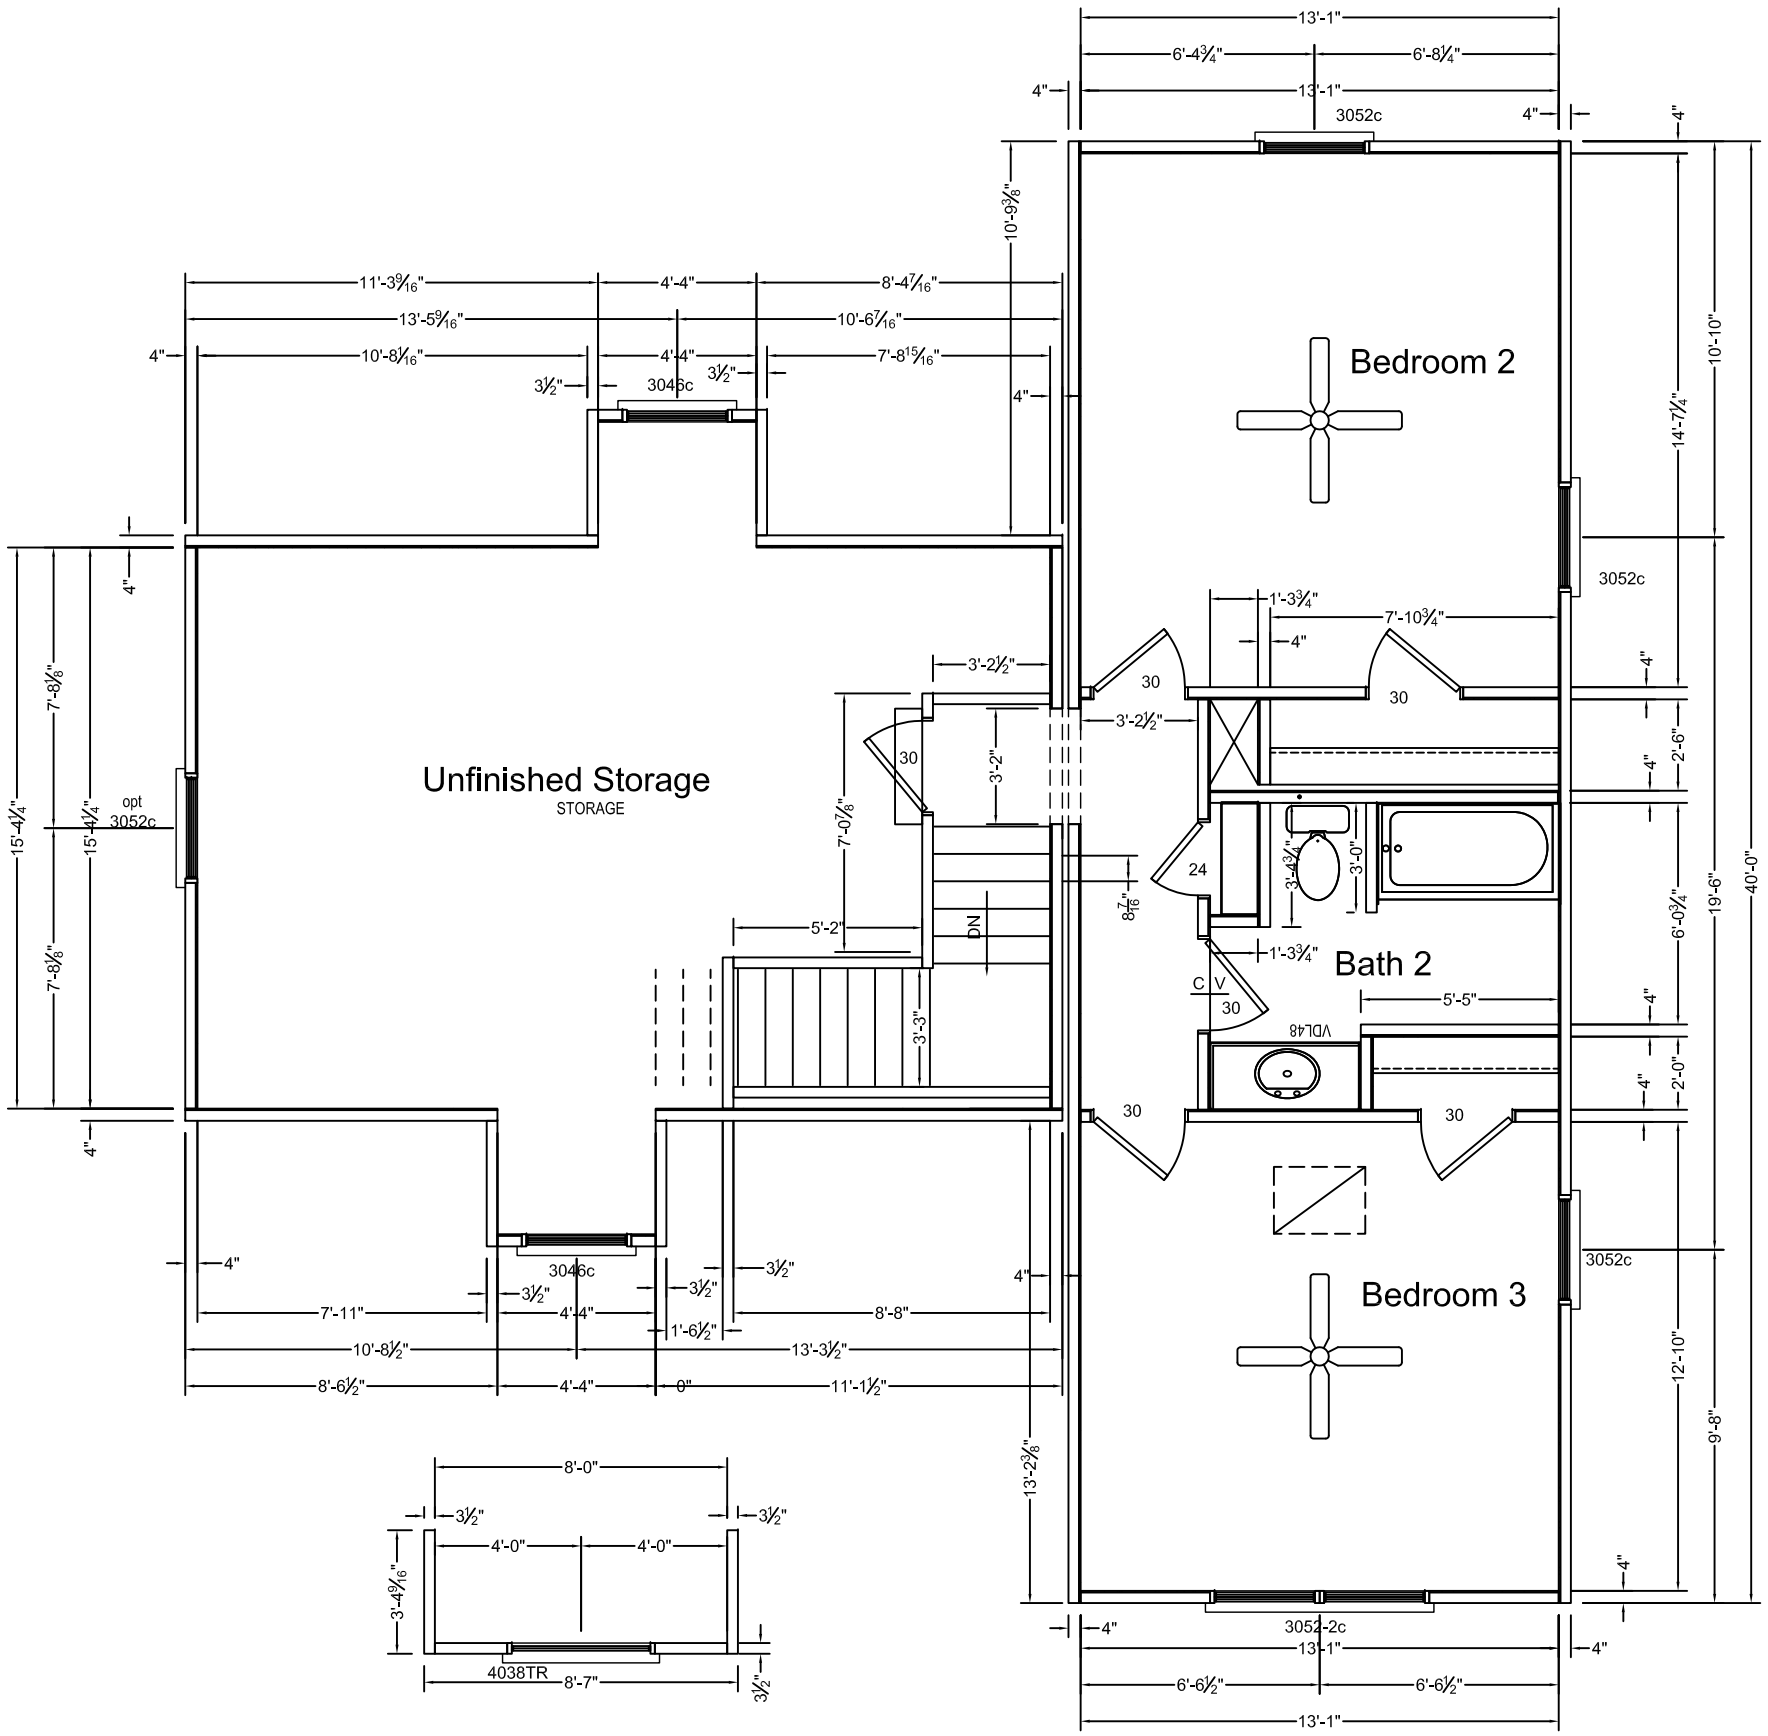



| REVISIONS | | |
|---|---|---|
| DATE | REVISION | BY |
| | | |
| | | |
| | | |
| | | |
| | | |


**HandCrafted Homes**

101 Eastern Minerals Road, Henderson, N.C. 27537
Phone: 252-436-0001 Fax: 252-430-6662

| MODEL: | BUILDER: | FILENAME: | SERIAL NUMBER: | PAGE: |
|---|---|---|---|---|
| Wingate | BLDR | P- | SN | FLOORPLAN SHEET 2 03.2 |
| DRAWN BY: | DATE: | SCALE: | | |
| DRWN | -08 | 3/16" = 1'-0" | | |

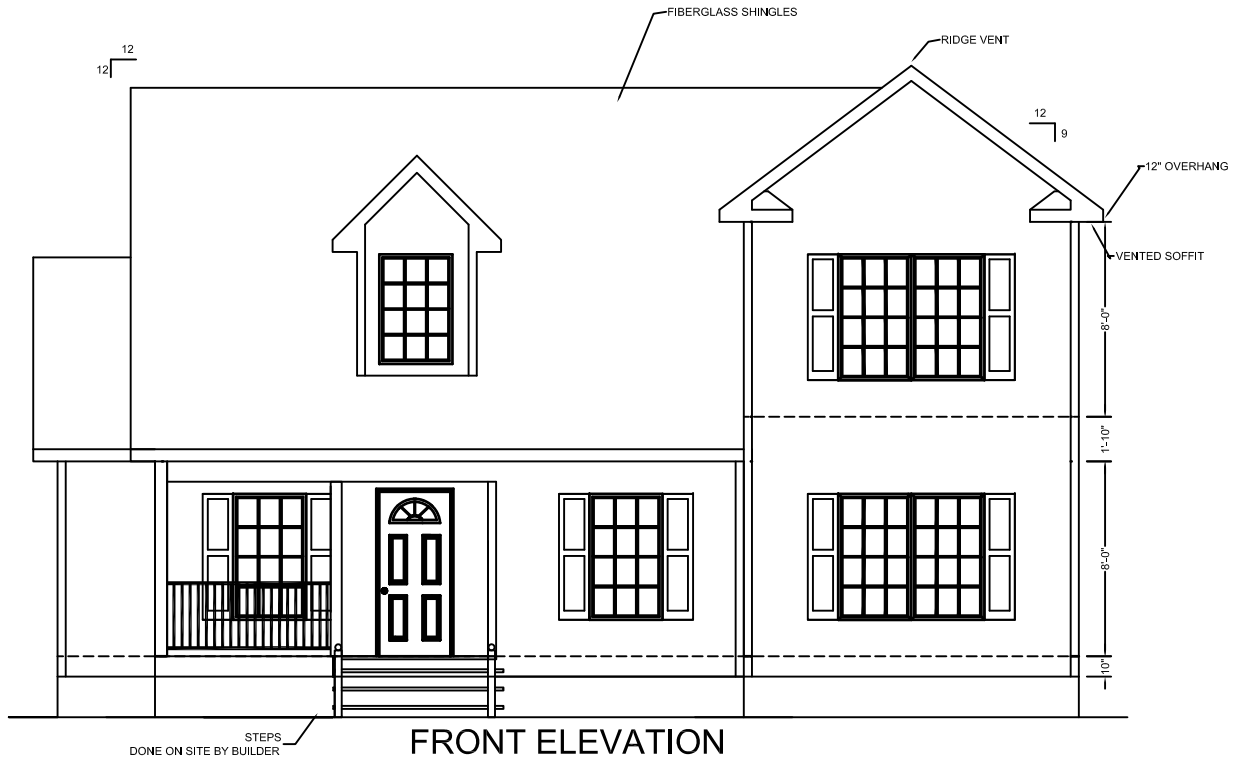



FRONT ELEVATION

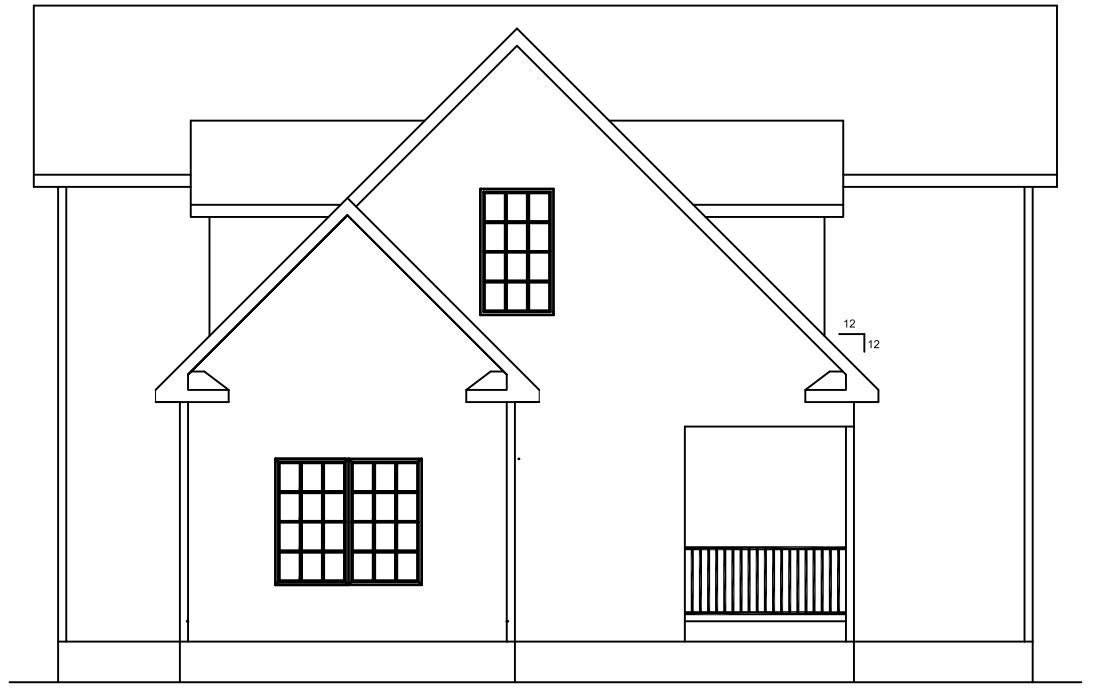



LEFT ELEVATION




REAR ELEVATION

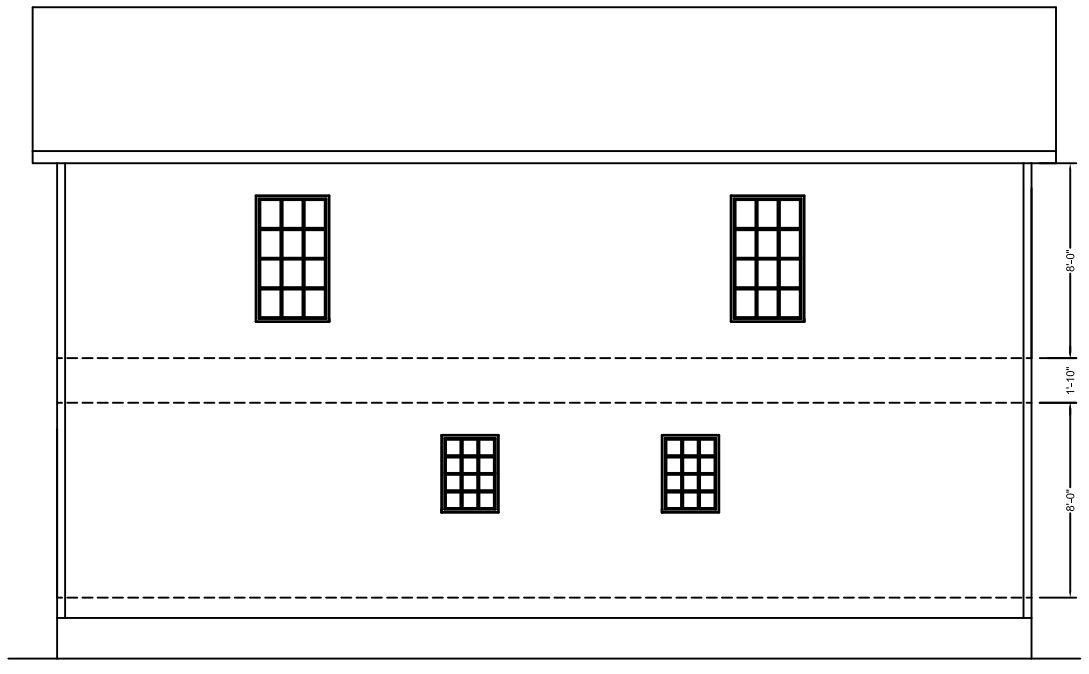


RIGHT ELEVATION

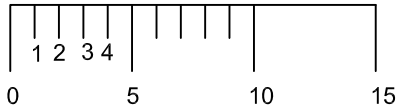


NOTES:
1. MATERIALS FOR GABLE ENDS AND OTHER MODULE UNIONS IS SHIPPED LOOSE WITH THE UNITS. IT IS THE RESPOSIBILITY OF THE BUILDER TO INSTALL THESE COMPONENTS PER MANUFACTURERS INSTRUCTIONS THESE COMPONENTS INCLUDE BUT ARE NOT LIMITED TO SIDING, FASCIA, SOFFIT.
1. MATERIALS TO COMPLETE THE ROOF ASSEMBLY IS PROVIDED BY HCH AND SHIPPED LOOSE WITH THE UNIT(S), IT IS THE RESPONSIBILITY OF THE BUILDER TO INSTALL THESE COMPONENTS USING THE FASTENING DETAILS PROVIDED BY HCH. THESE ITEMS INCLUDE BUT ARE NOT LIMITED TO DORMERS, GABLE END WALLS, KNEE WALLS, SHINGLES (FASTENED PER MII).

REVISIONS


| DATE | REVISION | BY |
|---|---|---|
| | | |
| | | |
| | | |
| | | |
| | | |

HandCrafted Homes


101 Eastern Minerals Road, Henderson, N.C. 27537
Phone: 252-436-0001 Fax: 252-430-6662


| MODEL: | BUILDER: | FILENAME: | SERIAL NUMBER: | PAGE: |
|---|---|---|---|---|
| Wingate | BLDR | P- | SN | EXT ELEV SHEET 1 05.1 |
| DRAWN BY: | DATE: | SCALE: | | |
| DRWN | -08 | 1/8" = 1'-0" | | |


Bath 1

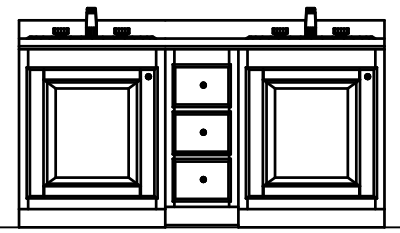


Bath 2

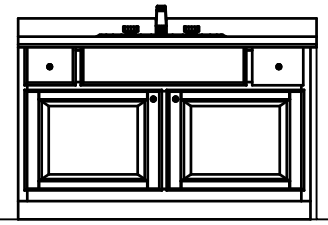

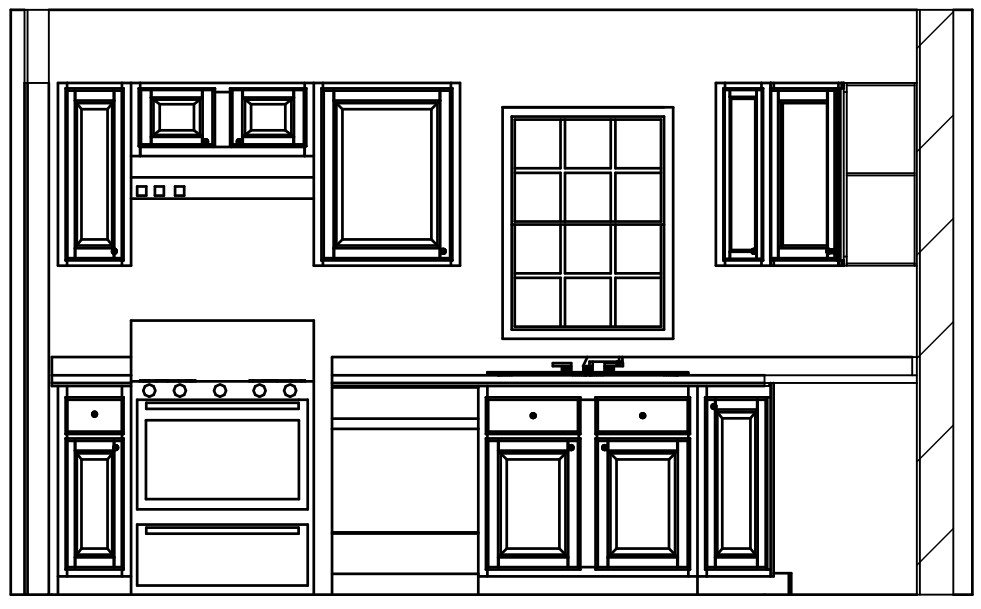

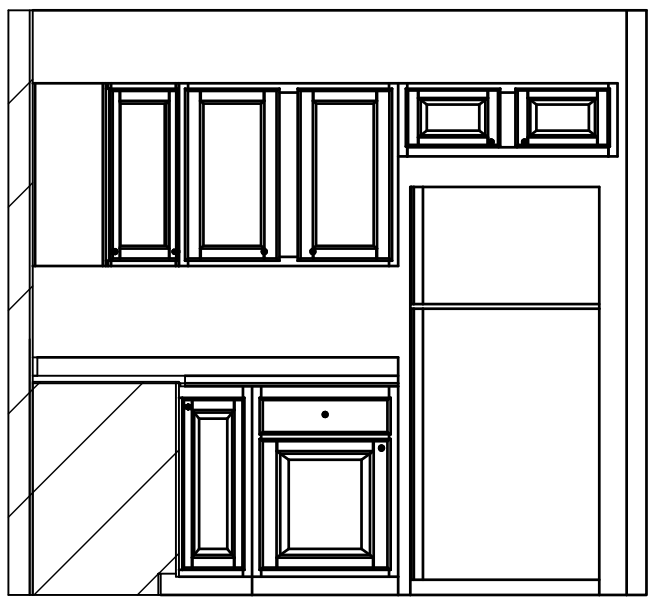

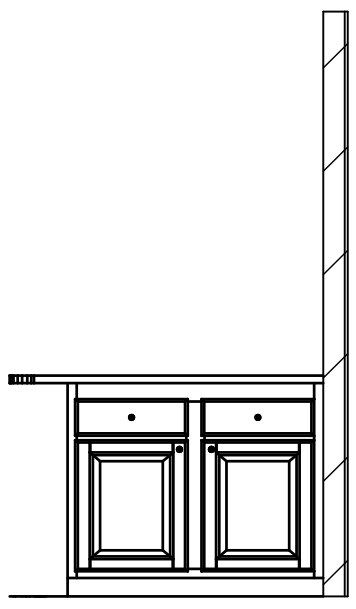


| REVISIONS | | |
|---|---|---|
| DATE | REVISION | BY |
| | | |
| | | |
| | | |
| | | |
| | | |

**HandCrafted Homes**

101 Eastern Minerals Road, Henderson, N.C. 27537
Phone: 252-436-0001 Fax: 252-430-6662

| MODEL: | BUILDER: | FILENAME: | SERIAL NUMBER: | PAGE: |
|---|---|---|---|---|
| Wingate | BLDR | P- | SN | KITCHEN SHEET 4 19.4 |
| DRAWN BY: | DATE: | SCALE: | | |
| DRWN | -08 | 3/8" = 1'-0" | | |

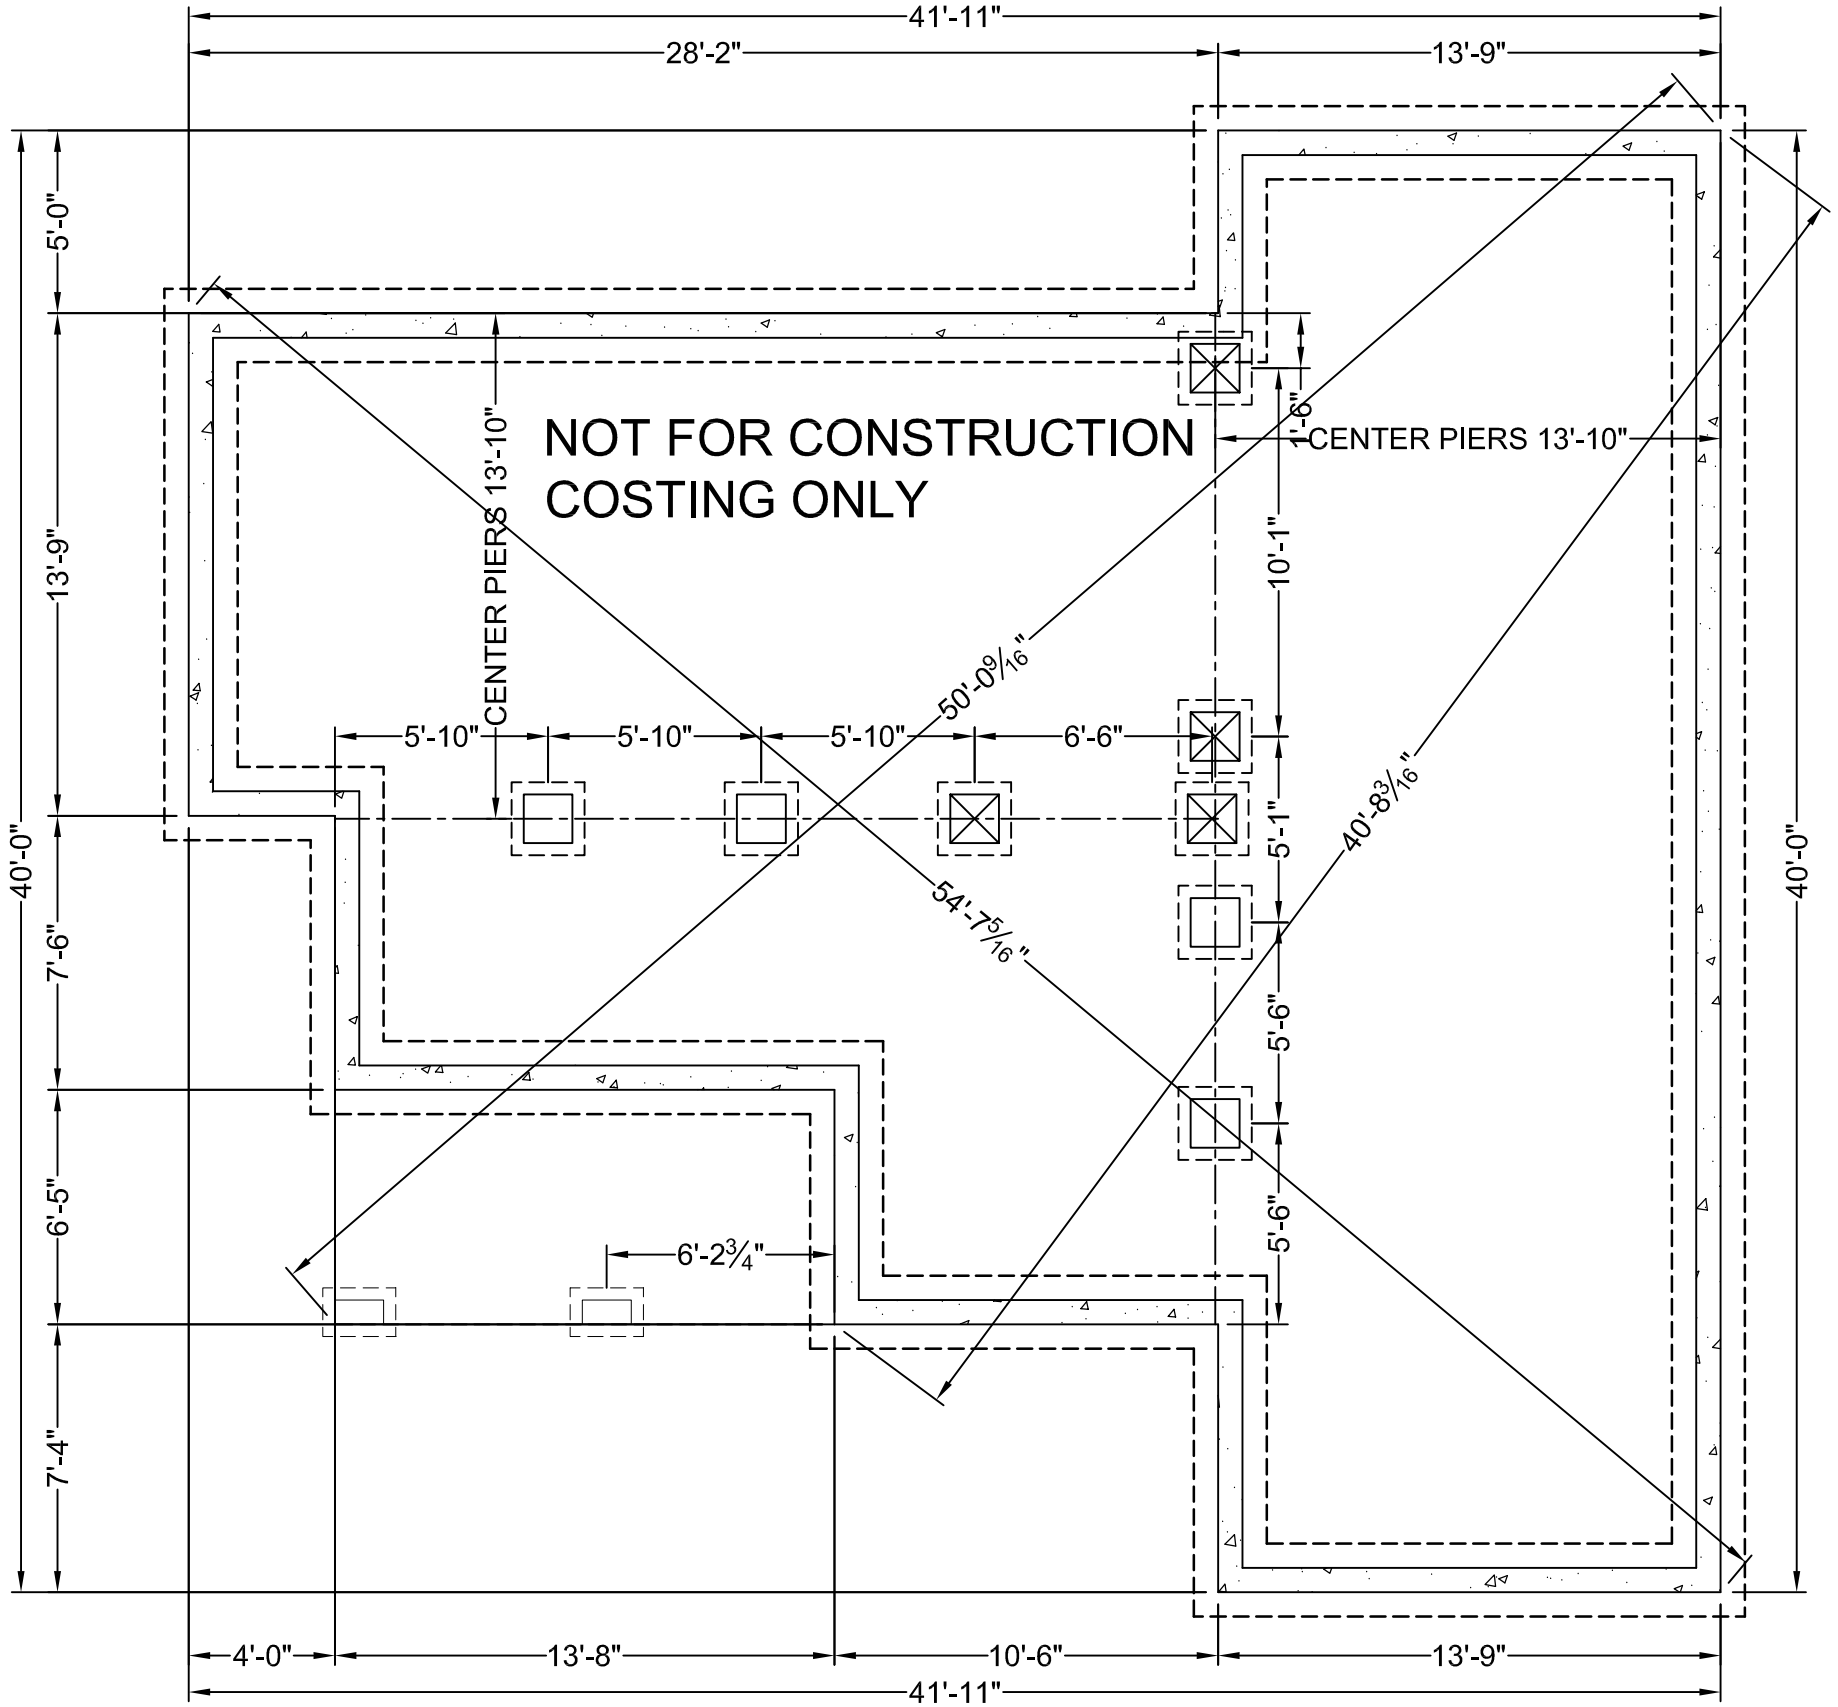


| | |
|---|---|
| | 24" CONTINUOUS FOOTING |
| | 8" CONTINUOUS WALL |
| | MATE WALL PIER (CRAWLSPACE)<br>16"x16" PIER<br>24"X24"X10" FOOTING |
| | MATE WALL POINT LOAD PIER(CRAWLSPACE)<br>16"x16" PIER<br>24"X24"X10" FOOTING |
| | MATE WALL COLUMN (BASEMENT)<br>4" STEEL COLUMN W/ 8"X8" STEEL PLATE<br>24"X24"X10" FOOTING |
| | MATE WALL COLUMN (BASEMENT)<br>4" STEEL COLUMN W/ 8"X8" STEEL PLATE<br>24"X24"X10" FOOTING POINT LOAD AT LARGE OPENING |
| | OUTER SUPPORT PIER (CRAWLSPACE)<br>16"x8" PIER<br>24"X16"X10" FOOTING |

FOUNDATION NOTES:

1. THIS FOUNATION DRAWING IS PROVIDED FOR DIMENSIONAL AND LOAD PURPOSES ONLY. IT IS SIZED TO PROVIDE SUPPORT FOR THE MODEL AND SIZE HOME LISTED IN THE TITLE BLOCK. THE FOUNDATION DIMENSIONS REPRESENT THE EXTERIOR PERIMETER, SIZED TO MATCH THE HOME AFTER INSTALLATION ON THE FOUNDATION WITH ALLOWANCE FOR TYPICAL GAPPING TOLERANCES.
2. FOOTINGS, FOUNATION WALLS, SUPPORT COLUMNS, AND/OR PIERS ARE TO BE CONSTRUCTED TO LOCAL CODES AND SOIL REQUIREMENTS CONSTRUCTED FOUNDATION MUST SUPPORT THE CONCENTRATED LOADS INDICATED ON THIS DRAWING.
3. FOUNATION VENTING AND ACCESS OPENINGS TO MEET LOCAL REQUIREMENTS ARE THE RESPONSIBILITY OF THE BUILDER.
4. IT IS THE RESPONSIBILITY OF THE BUILDER TO INSTALL AND ANCHOR A PRESSURE TREATED SILL PLATE ON THE FOUNDATION WALL AND PIERS IN ACCORDANCE WITH LOCAL REQUIREMENTS.
5. PENETRATIONS THROUGH THE FOUNDATION OR PERIMETER FLOOR FRAMING OF THE HOUSE, FOR INSTALLATION OF PIPES, VENTS ETC. SHALL BE IN ACCORDANCE WITH LOCAL REQUIREMENTS.
6. OTHER FOUNDATION RELATED ITEMS SUCH AS POURED BASMENT FLOOR, VAPOR BARRIER FOR CRAWL SPACE AND/OR DRAINAGE AS NEEDED TO MEET SITE SPECIFIC CONDITIONS AND LOCAL REQUIREMENTS.
7. FOUNDATION DESIGNS FOR ADDITIONAL AREAS NOT SHOWN ON THIS PLAN SUCH AS, ATTACHED PORCHES, DECKS, GARAGES, ETC. SHALL BE BY OTHERS.

FOUNDATION AREA REQUIRING VENTILATION: 1189 SF
VENTILATION REQUIRED W/O VAPOR BARRIER: 7.93 SF
VENTILATION REQUIRED WITH VAPOR BARRIER: .793 SF
MINIMUM ACCESS CRAWL HOLE 18" HIGH BY 24' WIDE REQUIRED.
SEE PAGE 02.1, FOUNDATION NOTES, NOTE 5

| REVISIONS | | |
|---|---|---|
| DATE | REVISION | BY |
| | | |
| | | |
| | | |
| | | |

HandCrafted Homes

101 Eastern Minerals Road, Henderson, N.C. 27537
Phone: 252-436-0001 Fax: 252-430-6662

| MODEL: | BUILDER: | FILENAME: | SERIAL NUMBER: | PAGE: |
|---|---|---|---|---|
| Wingate | BLDR | P- | SN | FOUNDATION SHEET 1 06.1 |
| DRAWN BY: | DATE: | SCALE: | | |
| DRWN | -08 | 3/16" = 1'-0" | | |

Y:\Models\ADT 07\Wingate-07.dwg, PDF995, DATE PLOTTED 7/14/08