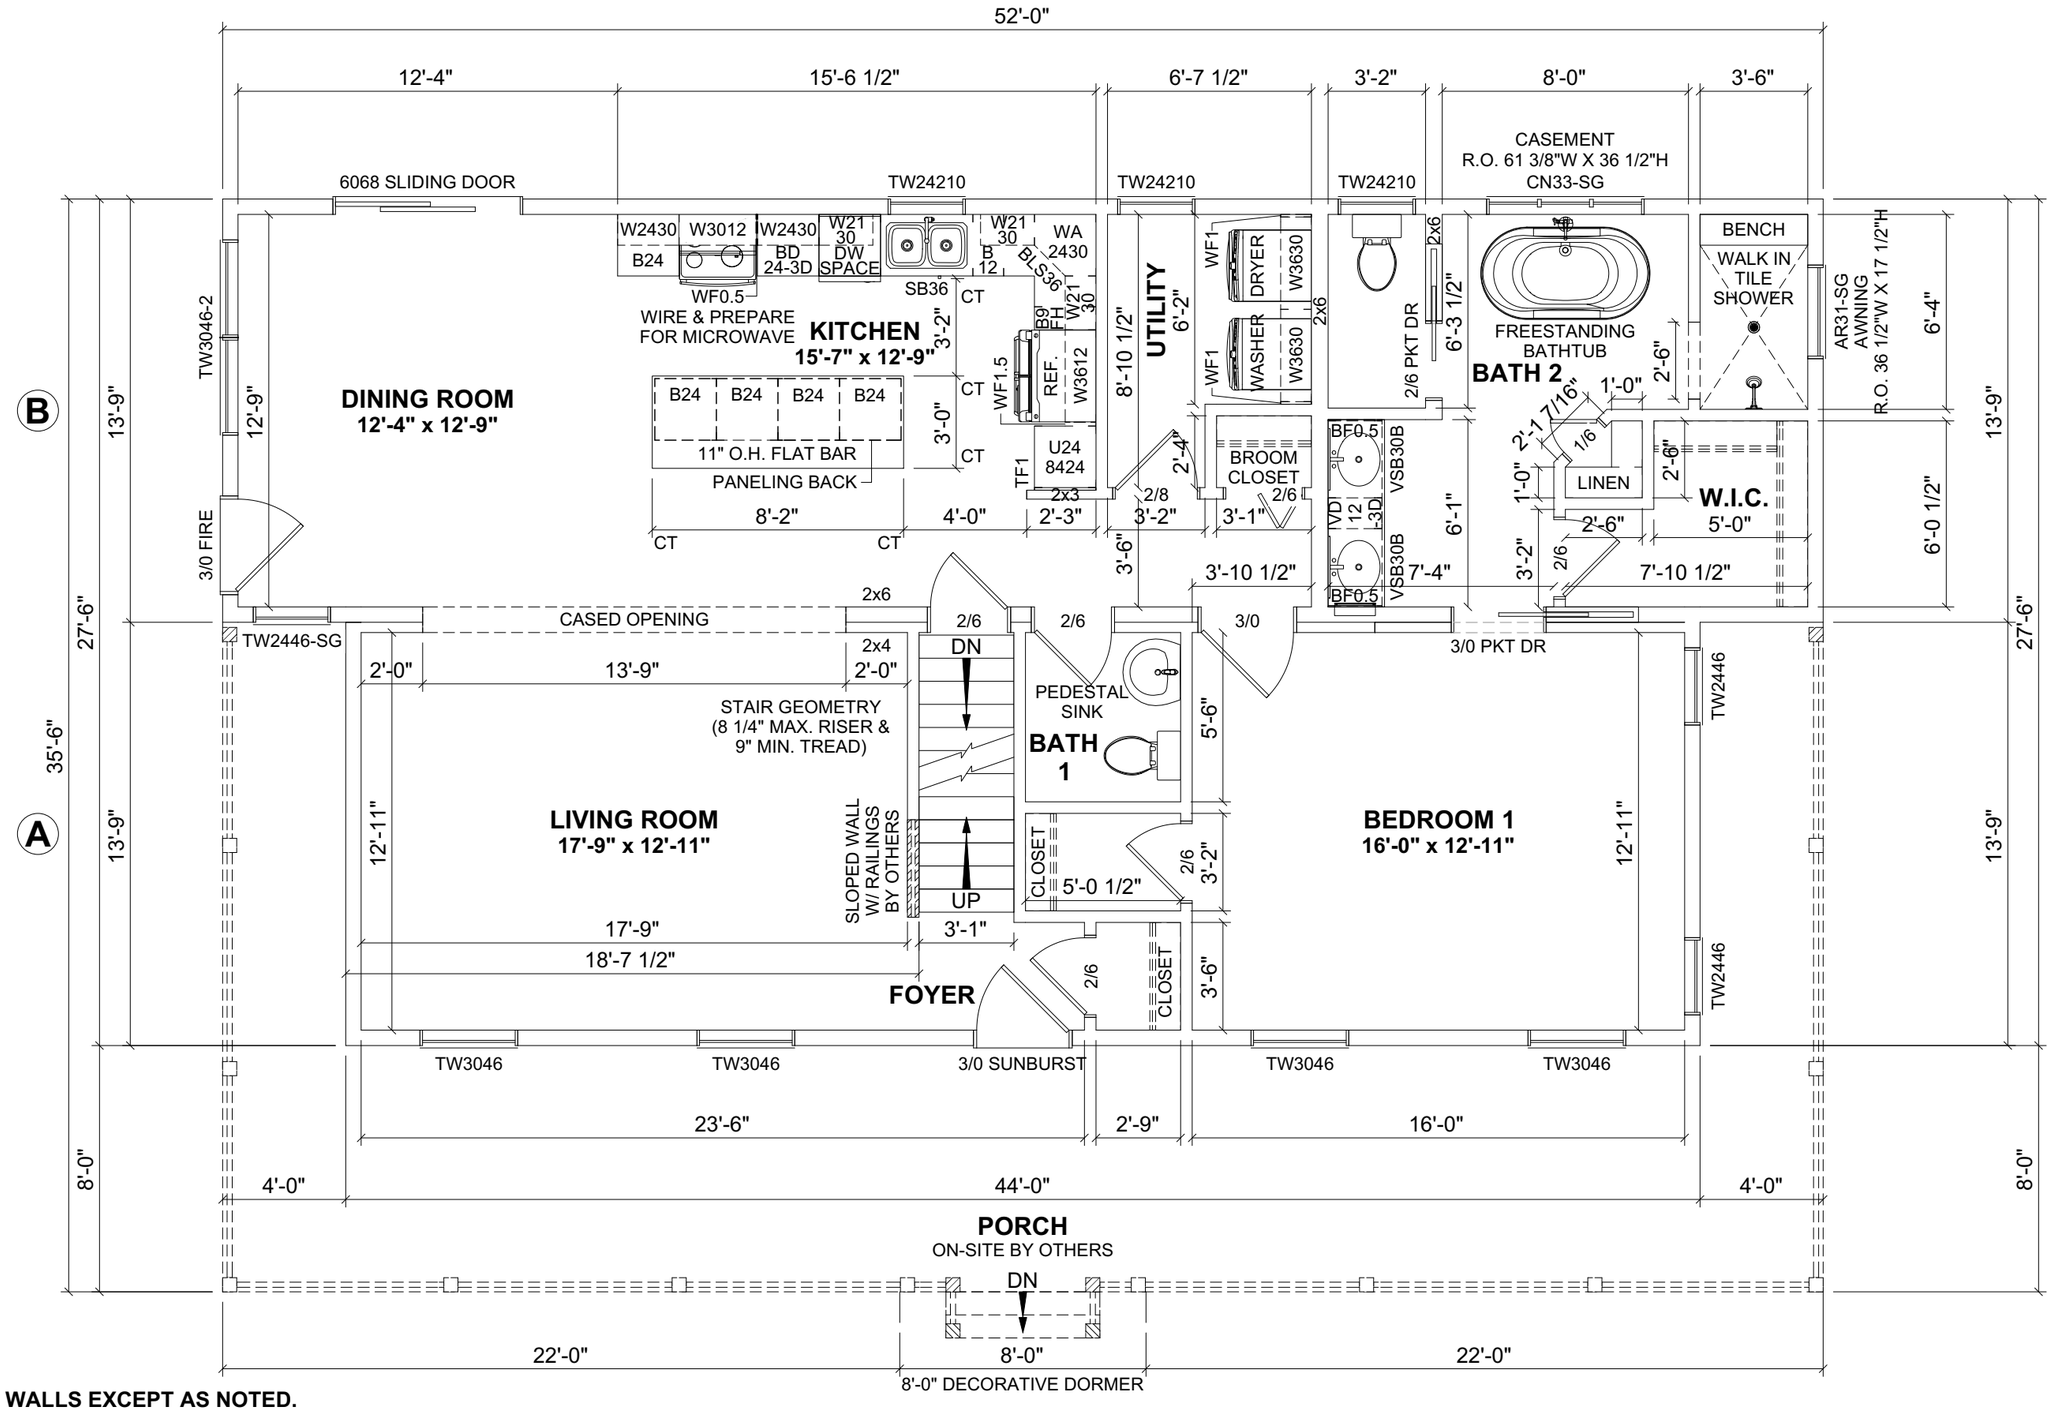


NOTES:
1. 2x6 EXTERIOR WALLS EXCEPT AS NOTED.
2. 2x4 INTERIOR WALLS EXCEPT AS NOTED.
3. 8'-0" CEILING HEIGHT.
4. 12/12 STORAGE ROOF EXCEPT AS NOTED.
5. ANDERSEN 400 SERIES TILT-WASH DOUBLE HUNG WINDOWS.
6. INTERIOR DOORS: 3 PANEL CRAFTSMAN III

COLORS:
1. ROOF SHINGLES: GEORGETOWN GRAY
2. SIDING: 5" CLAPBOARD IN DEEP MINERAL

1ST FLOOR: 1,320 SQ.FT.

2ND FLOOR ATTIC: 526 SQ.FT.

PORCH: 741 SQ.FT.

DISCLAIMER: THESE DRAWINGS ARE ARTISTS RENDERINGS ONLY AND FINAL PROJECT MAY NOT BE IDENTICAL TO THAT SHOWN HERE. PROPRIETARY WORK PRODUCT AND PROPERTY OF EXPRESS HOMES, INC. DBA IMPRESA MODULAR AND DEVELOPED FOR THE EXCLUSIVE USE OF IMPRESA MODULAR. USE OF THESE DRAWINGS AND CONCEPTS CONTAINED THEREIN WITHOUT WRITTEN PERMISSION OF IMPRESA MODULAR IS PROHIBITED.

REVISION:	DATE:	BY:
0	04/19/2025	SC
1	05/01/2025	SC

FIRST FLOOR PLAN


CUSTOMER:

ADDRESS: - -

impresa MODULAR
1586 WINCHESTER AVE.
MARTINSBURG, WV 25405
FAX: 877-419-2505
WWW.IMPRESAMODULAR.COM

SCALE: N.T.S.

SHEET: 1.1

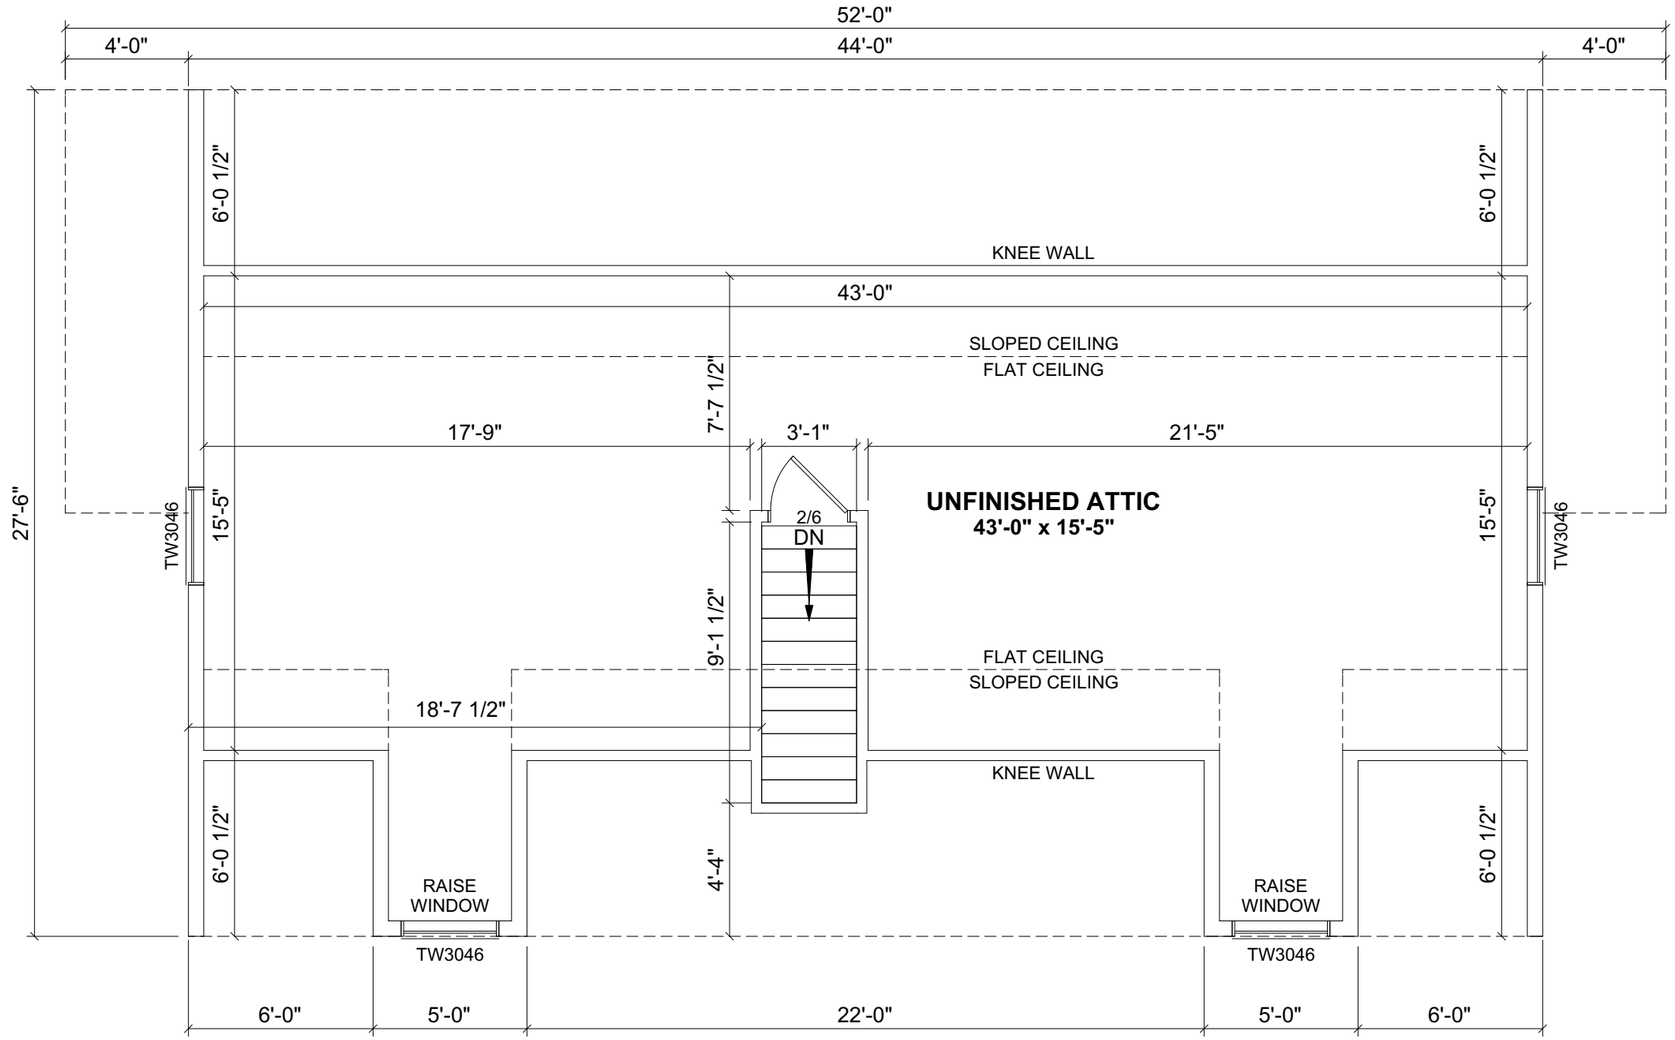

PROPOSED 2ND FLOOR PLAN

THE ATTIC IS NOT FINAL UNTIL TRUSS DESIGNED,
INTERIOR MATERIALS SUPPLIED & INSTALLED
ON-SITE BY OTHERS.

1ST FLOOR: 1,320 SQ.FT.

2ND FLOOR ATTIC: 526 SQ.FT.

PORCH: 741 SQ.FT.

DISCLAIMER: THESE DRAWINGS ARE ARTISTS RENDERINGS ONLY AND FINAL PROJECT MAY NOT BE IDENTICAL TO THAT SHOWN HERE. PROPRIETARY WORK PRODUCT AND PROPERTY OF EXPRESS HOMES, INC. DBA IMPRESA MODULAR AND DEVELOPED FOR THE EXCLUSIVE USE OF IMPRESA MODULAR. USE OF THESE DRAWINGS AND CONCEPTS CONTAINED THEREIN WITHOUT WRITTEN PERMISSION OF IMPRESA MODULAR IS PROHIBITED.

REVISION:	DATE:	BY:
0	04/19/2025	SC
1	05/01/2025	SC

SECOND FLOOR PLAN

CUSTOMER:

ADDRESS: - -


impresa MODULAR
1586 WINCHESTER AVE.
MARTINSBURG, WV 25405
FAX: 877-419-2505
WWW.IMPRESAMODULAR.COM

SCALE: N.T.S.

SHEET: 1.2

ELECTRICAL LEGEND

	ELECTRIC PANEL
	METER
	LIGHT SWITCH
3	3 WAY LIGHT SWITCH
4	4 WAY LIGHT SWITCH
D	SINGLE DIMMER LIGHT SWITCH
D 3	3 WAY DIMMER LIGHT SWITCH
	110V DUPLEX RECEPTACLE
	110V DUPLEX SPLIT RECEPTACLE
WP GFI	EXTERIOR WP GFI OUTLET
	220V DUPLEX RECEPTACLE
	CEILING MOUNTED OUTLET
	FLOOR OUTLET
	QUADRUPLEX RECEPTACLE
	STANDARD CEILING LIGHT
P	PENDANT LIGHT
R	RECESSED LIGHT
	UNDER CABINET LIGHT
	CHANDELIER LIGHT
	VANITY WALL MOUNT LIGHT
WALL SCONCE	WALL SCONCE
EXT. WALL LIGHT	EXTERIOR WALL LIGHT
	SPOT LIGHT
	MOTION LIGHT
	FLUORESCENT
	JUNCTION BOX
	EXHAUST FAN
EXHAUST FAN / LIGHT	EXHAUST FAN / LIGHT
EXHAUST FAN, LIGHT & HEAT	EXHAUST FAN, LIGHT & HEAT
	CEILING FAN OR FAN/LIGHT -SEE PLAN FOR INFO
SD AC/DC	SMOKE DETECTOR
SD/CO AC/DC	CO/SMOKE DETECTOR
TV	TV
PH	PHONE
H	HUMIDISTAT
T	THERMOSTAT
E	ETHERNET
C	CABLE
DC	DOOR CHIME
O	DOORBELL
	EMERGENCY LIGHTING
EXIT	EXIT SIGN

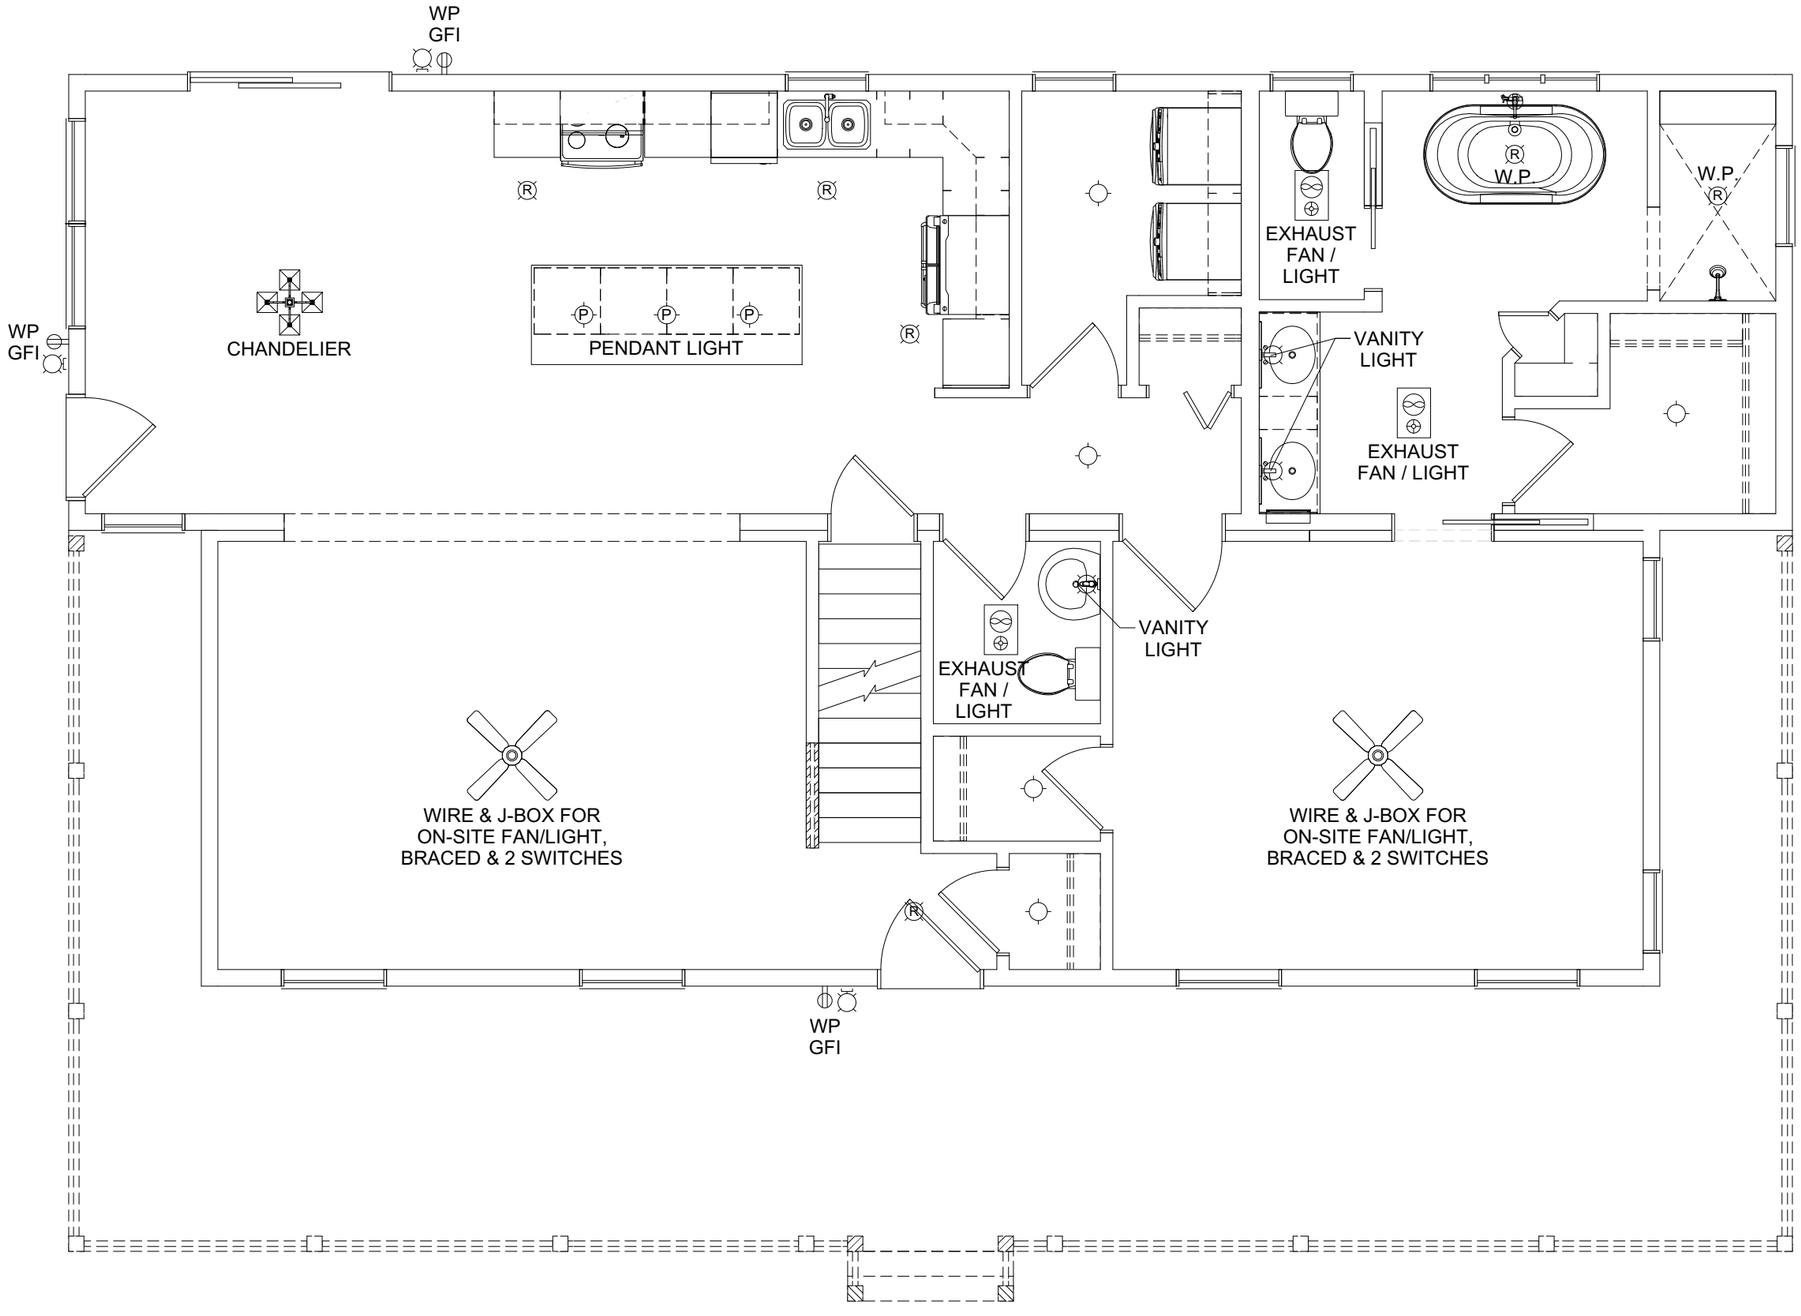

NOTE: (2) 15 AMP CIRCUITS & (1) 20 AMP CIRCUITS TO SECOND FLOOR.

REVISION:	DATE:	BY:
0	04/19/2025	SC
1	05/01/2025	SC

DATE:	
BY:	
REVISION:	

CUSTOMER:

ADDRESS: - -


FIRST FLOOR ELECTRICAL PLAN

impresa MODULAR
1586 WINCHESTER AVE.
MARTINSBURG, WV 25405
FAX: 877-419-2505
WWW.IMPRESAMODULAR.COM

SCALE: N.T.S.

SHEET: 1.3

DISCLAIMER: THESE DRAWINGS ARE ARTISTS RENDERINGS ONLY AND FINAL PROJECT MAY NOT BE IDENTICAL TO THAT SHOWN HERE. PROPRIETARY WORK PRODUCT AND PROPERTY OF EXPRESS HOMES, INC. DBA IMPRESA MODULAR AND DEVELOPED FOR THE EXCLUSIVE USE OF IMPRESA MODULAR. USE OF THESE DRAWINGS AND CONCEPTS CONTAINED THEREIN WITHOUT WRITTEN PERMISSION OF IMPRESA MODULAR IS PROHIBITED.

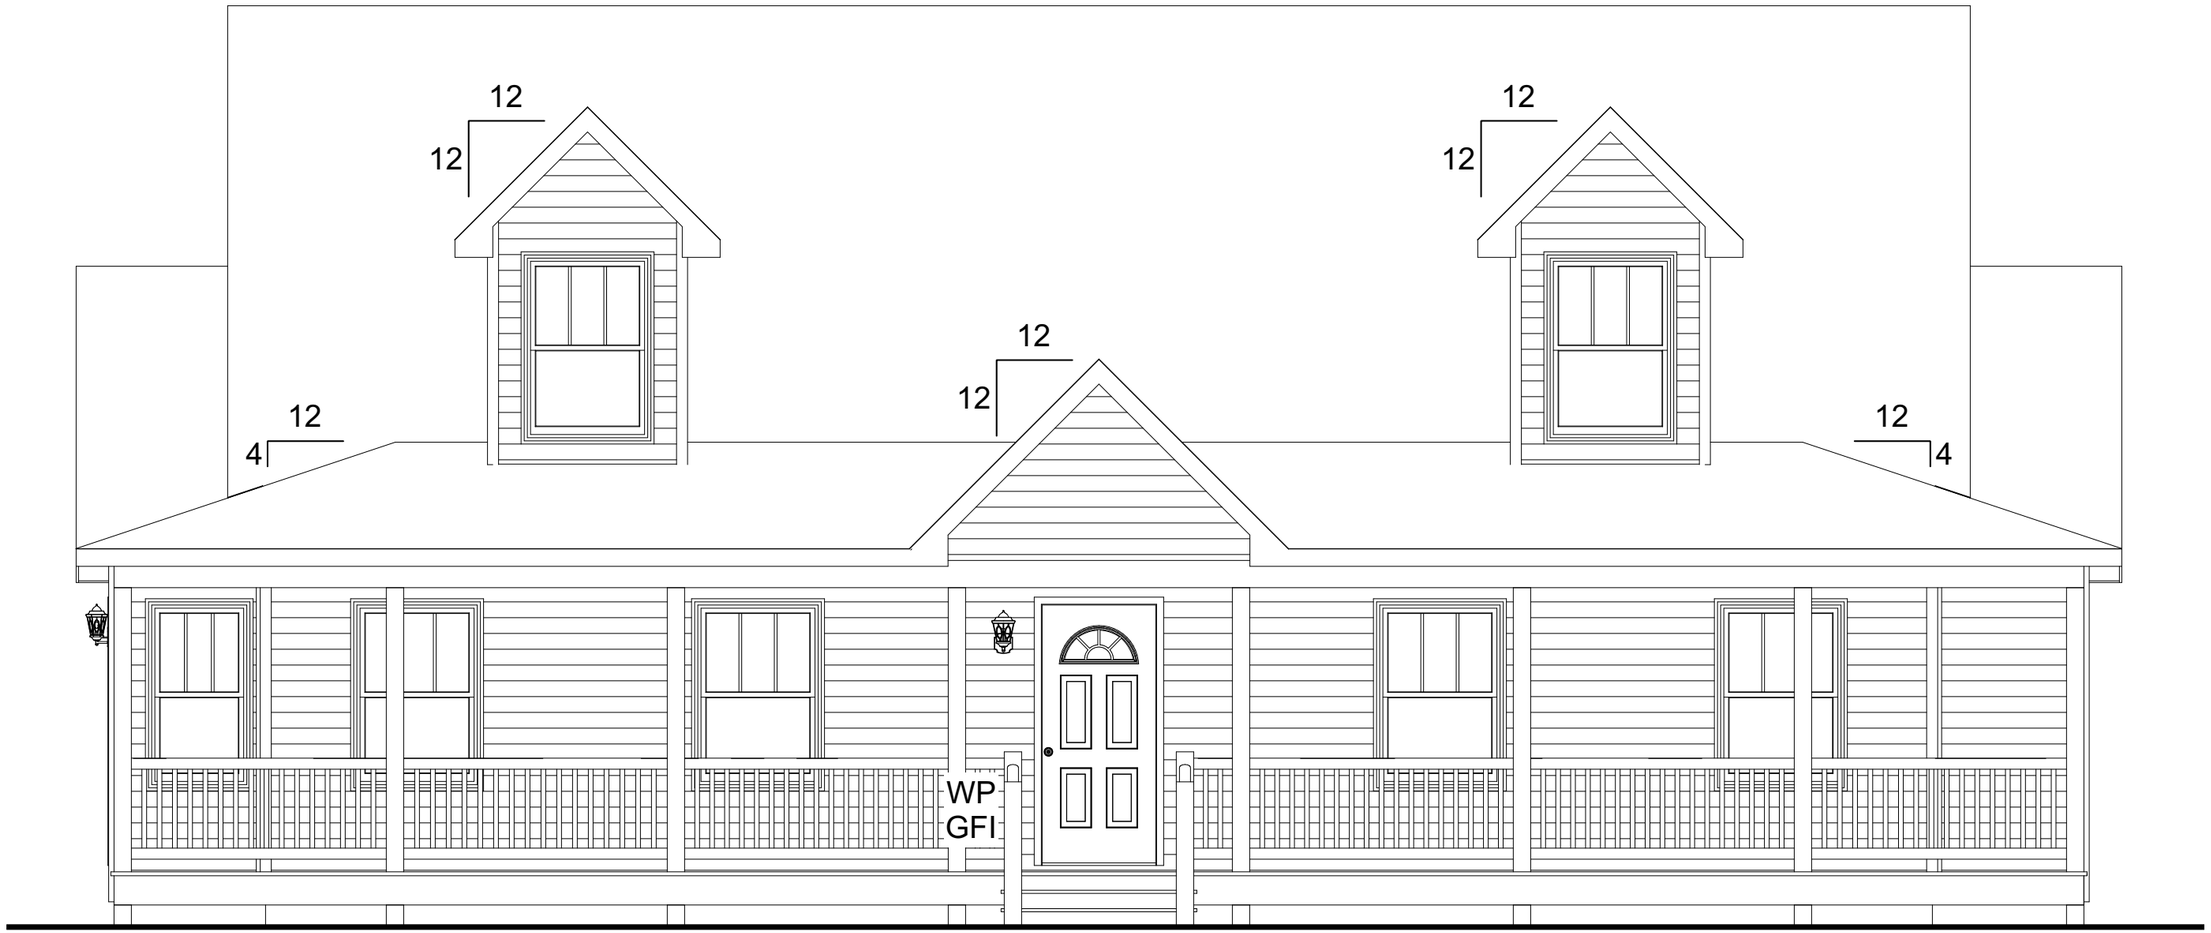

FRONT ELEVATION

DISCLAIMER: THESE DRAWINGS ARE ARTISTS RENDERINGS ONLY AND FINAL PROJECT MAY NOT BE IDENTICAL TO THAT SHOWN HERE. PROPRIETARY WORK PRODUCT AND PROPERTY OF EXPRESS HOMES, INC. DBA IMPRESA MODULAR AND DEVELOPED FOR THE EXCLUSIVE USE OF IMPRESA MODULAR. USE OF THESE DRAWINGS AND CONCEPTS CONTAINED THEREIN WITHOUT WRITTEN PERMISSION OF IMPRESA MODULAR IS PROHIBITED.

REVISION:	DATE:	BY:
0	04/19/2025	SC
1	05/01/2025	SC

ELEVATION


CUSTOMER:

ADDRESS: - -

impresa MODULAR
1586 WINCHESTER AVE.
MARTINSBURG, WV 25405
FAX: 877-419-2505
WWW.IMPRESAMODULAR.COM

SCALE: 1/4"=1'-0"

SHEET: 2.0

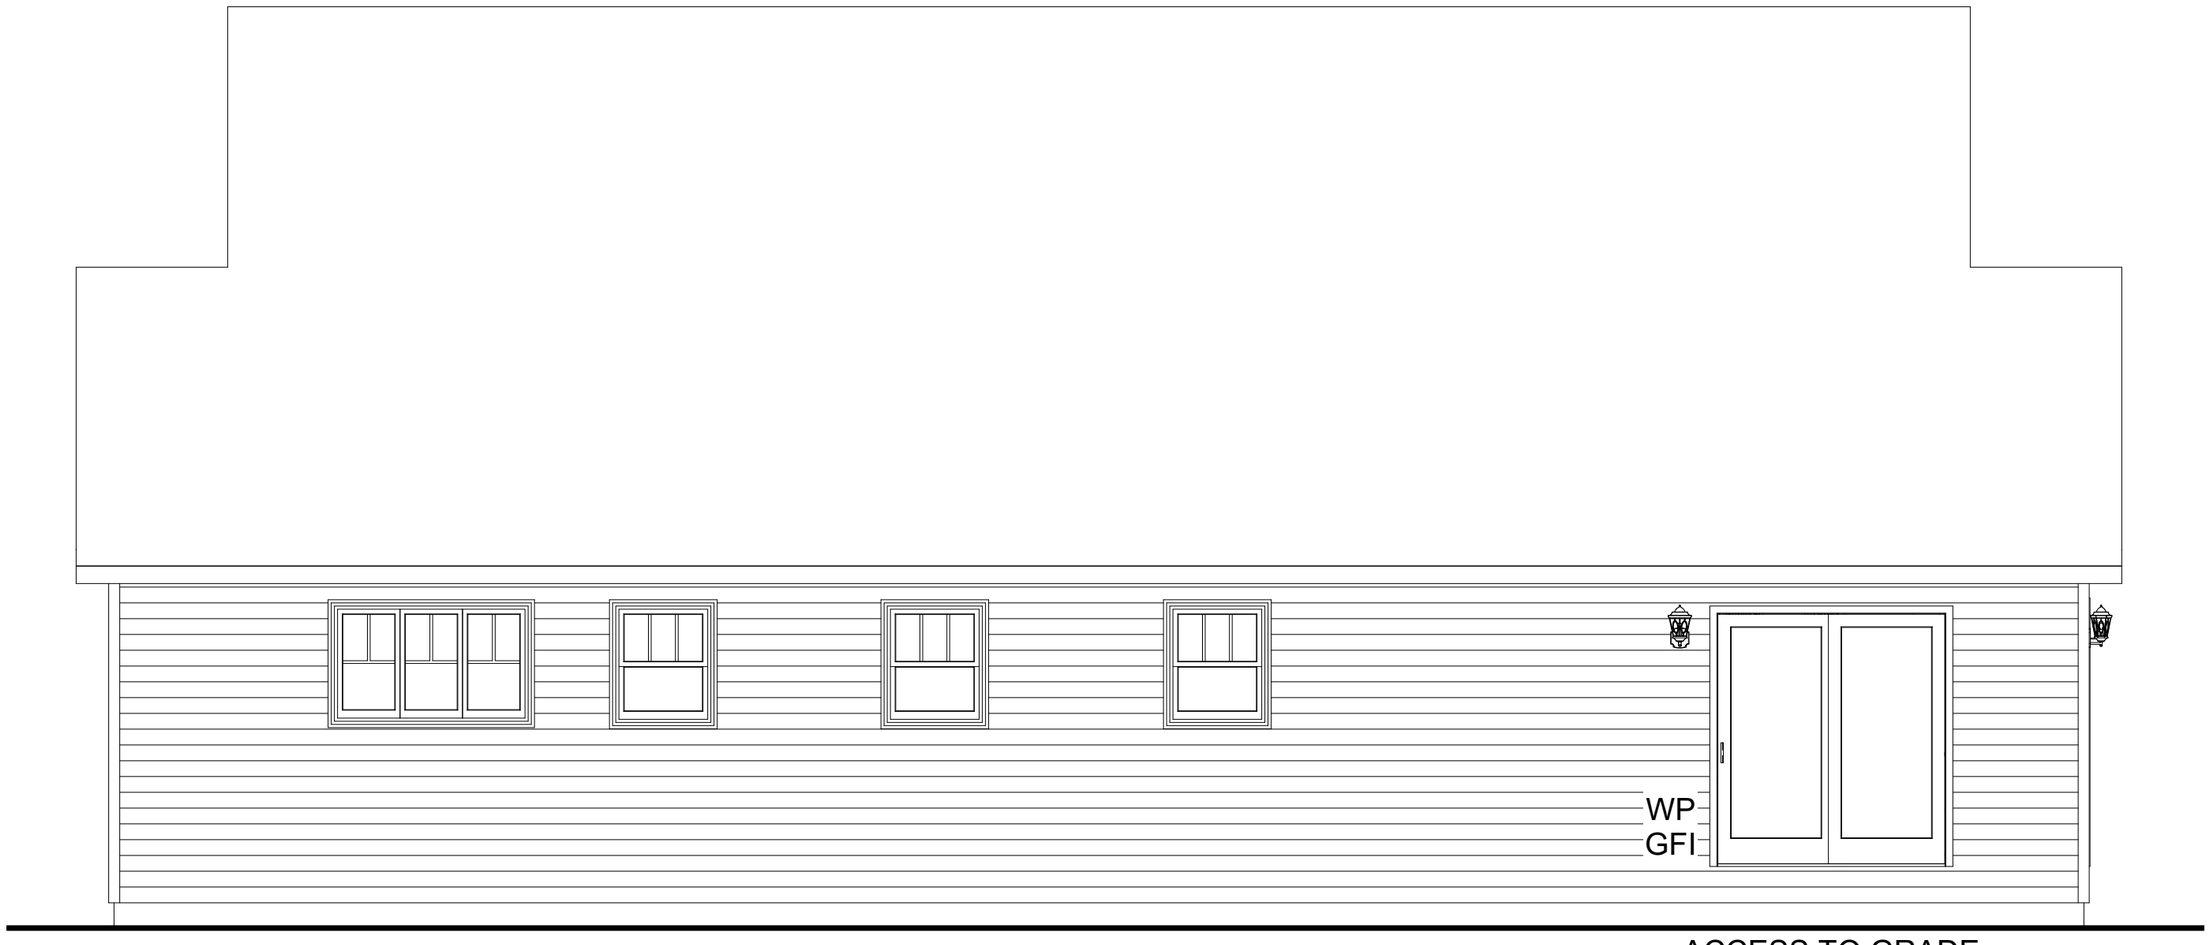

ACCESS TO GRADE
ON-SITE BY OTHERS

REAR ELEVATION

REVISION:	DATE:	BY:
0	04/19/2025	SC
1	05/01/2025	SC

REVISION:	DATE:	BY:

ELEVATION

CUSTOMER:


ADDRESS: - -

impresa MODULAR
1586 WINCHESTER AVE.
MARTINSBURG, WV 25405
FAX: 877-419-2505
WWW.IMPRESAMODULAR.COM

SCALE:
1/4"=1'-0"

SHEET:
2.1

DISCLAIMER: THESE DRAWINGS ARE ARTISTS RENDERINGS ONLY AND FINAL PROJECT MAY NOT BE IDENTICAL TO THAT SHOWN HERE. PROPRIETARY WORK PRODUCT AND PROPERTY OF EXPRESS HOMES, INC. DBA IMPRESA MODULAR AND DEVELOPED FOR THE EXCLUSIVE USE OF IMPRESA MODULAR. USE OF THESE DRAWINGS AND CONCEPTS CONTAINED THEREIN WITHOUT WRITTEN PERMISSION OF IMPRESA MODULAR IS PROHIBITED.

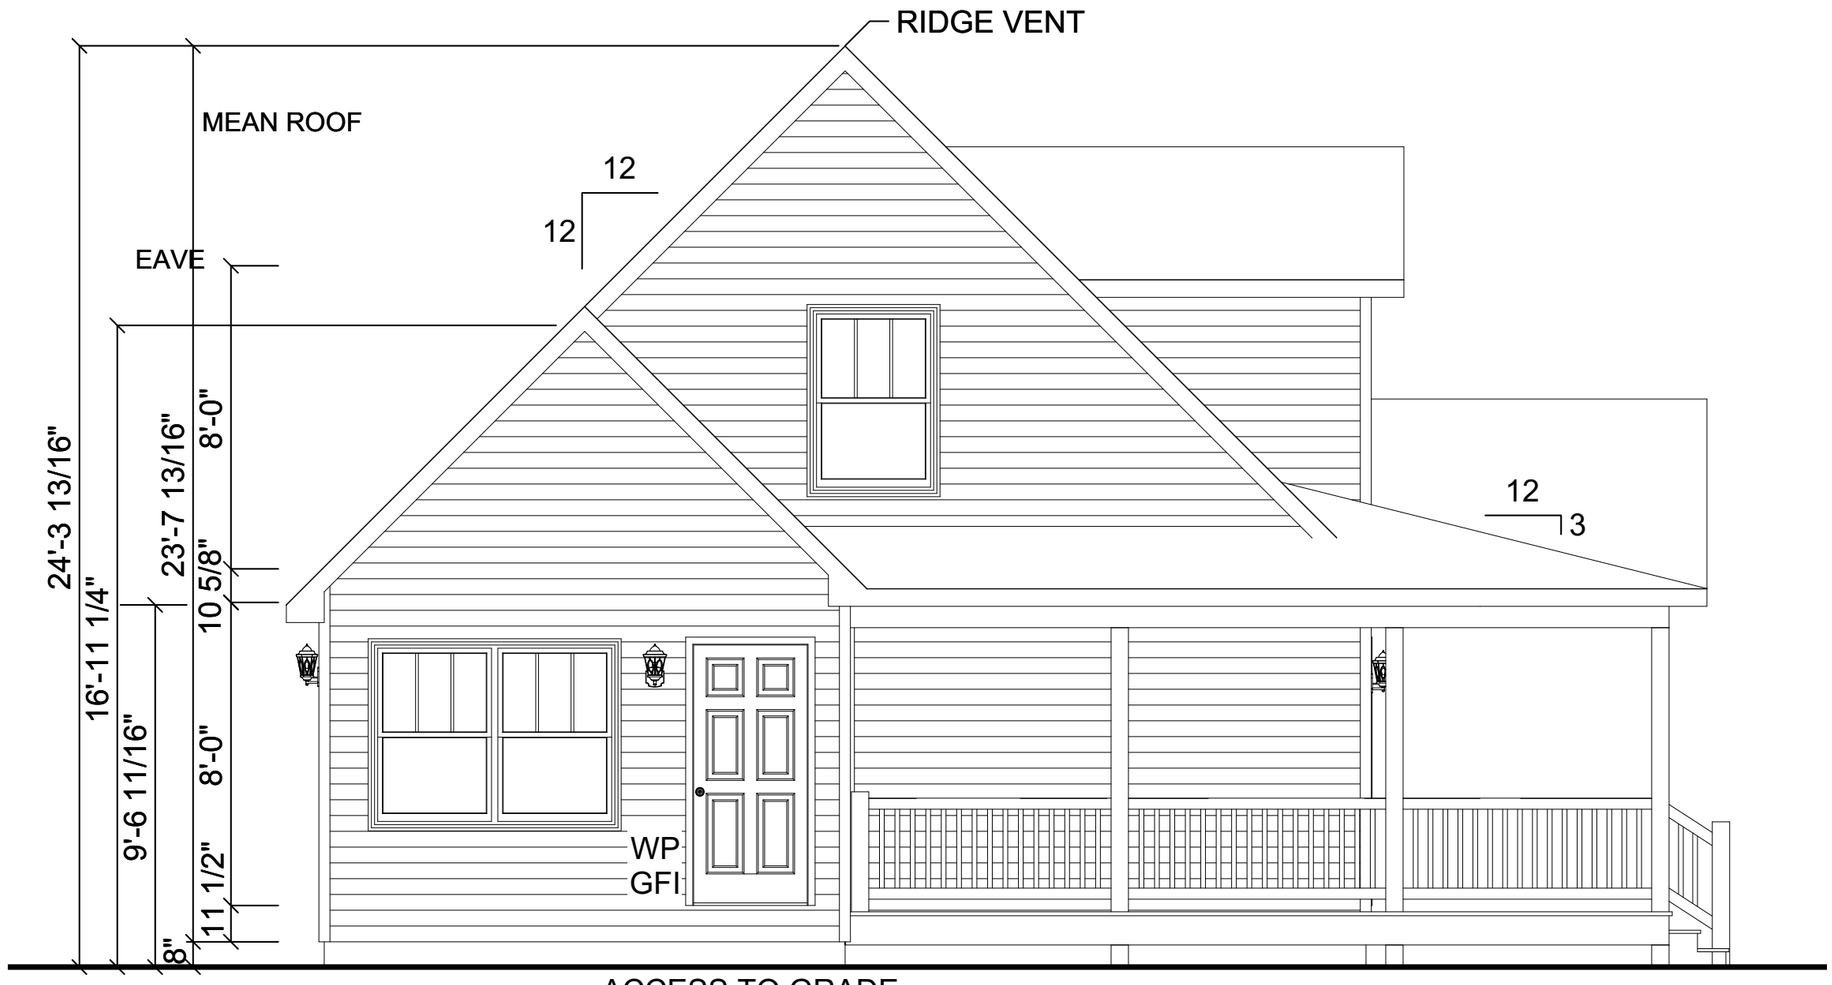

LEFT ELEVATION

DISCLAIMER: THESE DRAWINGS ARE ARTISTS RENDERINGS ONLY AND FINAL PROJECT MAY NOT BE IDENTICAL TO THAT SHOWN HERE. PROPRIETARY WORK PRODUCT AND PROPERTY OF EXPRESS HOMES, INC. DBA IMPRESA MODULAR AND DEVELOPED FOR THE EXCLUSIVE USE OF IMPRESA MODULAR. USE OF THESE DRAWINGS AND CONCEPTS CONTAINED THEREIN WITHOUT WRITTEN PERMISSION OF IMPRESA MODULAR IS PROHIBITED.

REVISION:	DATE:	BY:
0	04/19/2025	SC
1	05/01/2025	SC

ELEVATION

CUSTOMER:

ADDRESS: - -

impresa MODULAR
1586 WINCHESTER AVE.
MARTINSBURG, WV 25405
FAX: 877-419-2505
WWW.IMPRESAMODULAR.COM

SCALE: 1/4"=1'-0"

SHEET: 2.2



RIGHT ELEVATION

DISCLAIMER: THESE DRAWINGS ARE ARTISTS RENDERINGS ONLY AND FINAL PROJECT MAY NOT BE IDENTICAL TO THAT SHOWN HERE. PROPRIETARY WORK PRODUCT AND PROPERTY OF EXPRESS HOMES, INC. DBA IMPRESA MODULAR AND DEVELOPED FOR THE EXCLUSIVE USE OF IMPRESA MODULAR. USE OF THESE DRAWINGS AND CONCEPTS CONTAINED THEREIN WITHOUT WRITTEN PERMISSION OF IMPRESA MODULAR IS PROHIBITED.

REVISION:	DATE:	BY:
0	04/19/2025	SC
1	05/01/2025	SC

REVISION:	DATE:	BY:

ELEVATION


CUSTOMER:

ADDRESS: - -

impresa MODULAR
1586 WINCHESTER AVE.
MARTINSBURG, WV 25405
FAX: 877-419-2505
WWW.IMPRESAMODULAR.COM

SCALE: 1/4"=1'-0"

SHEET: 2.3

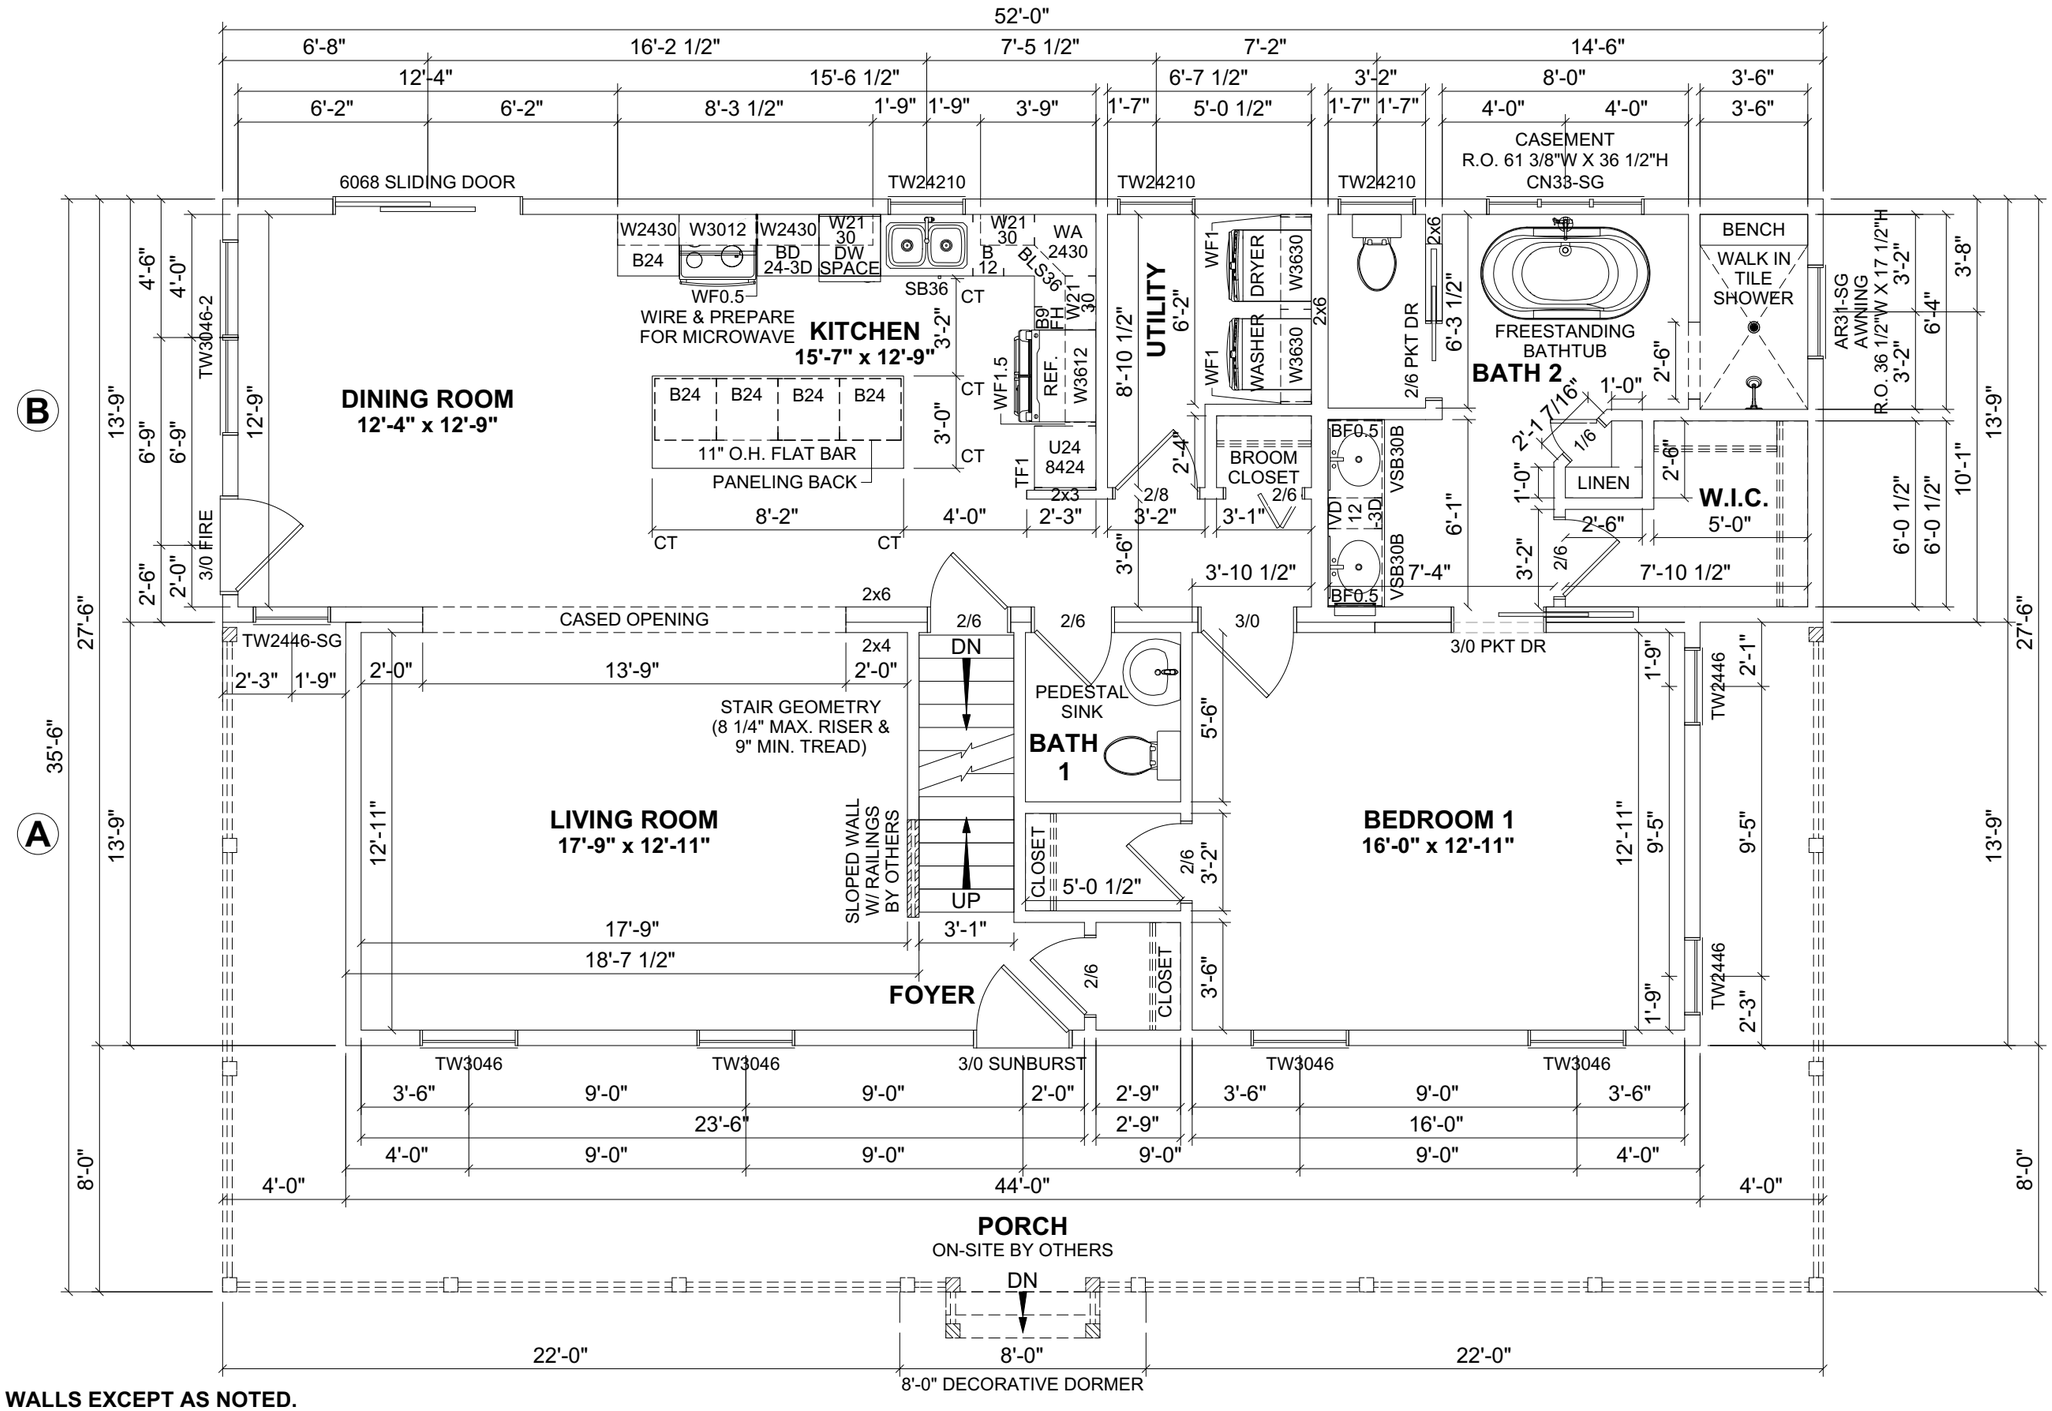

NOTES:
1. 2x6 EXTERIOR WALLS EXCEPT AS NOTED.
2. 2x4 INTERIOR WALLS EXCEPT AS NOTED.
3. 8'-0" CEILING HEIGHT.
4. 12/12 STORAGE ROOF EXCEPT AS NOTED.
5. ANDERSEN 400 SERIES TILT-WASH DOUBLE HUNG WINDOWS.
6. INTERIOR DOORS: 3 PANEL CRAFTSMAN III

COLORS:
1. ROOF SHINGLES: GEORGETOWN GRAY
2. SIDING: 5" CLAPBOARD IN DEEP MINERAL

1ST FLOOR: 1,320 SQ.FT.

2ND FLOOR ATTIC: 526 SQ.FT.

PORCH: 741 SQ.FT.

DISCLAIMER: THESE DRAWINGS ARE ARTISTS RENDERINGS ONLY AND FINAL PROJECT MAY NOT BE IDENTICAL TO THAT SHOWN HERE. PROPRIETARY WORK PRODUCT AND PROPERTY OF EXPRESS HOMES, INC. DBA IMPRESA MODULAR AND DEVELOPED FOR THE EXCLUSIVE USE OF IMPRESA MODULAR. USE OF THESE DRAWINGS AND CONCEPTS CONTAINED THEREIN WITHOUT WRITTEN PERMISSION OF IMPRESA MODULAR IS PROHIBITED.

REVISION:	DATE:	BY:
0	04/19/2025	SC
1	05/01/2025	SC

FIRST FLOOR PLAN


CUSTOMER:

ADDRESS:

impresa MODULAR
1586 WINCHESTER AVE.
MARTINSBURG, WV 25405
FAX: 877-419-2505
WWW.IMPRESAMODULAR.COM

SCALE: N.T.S.

SHEET: 3.0

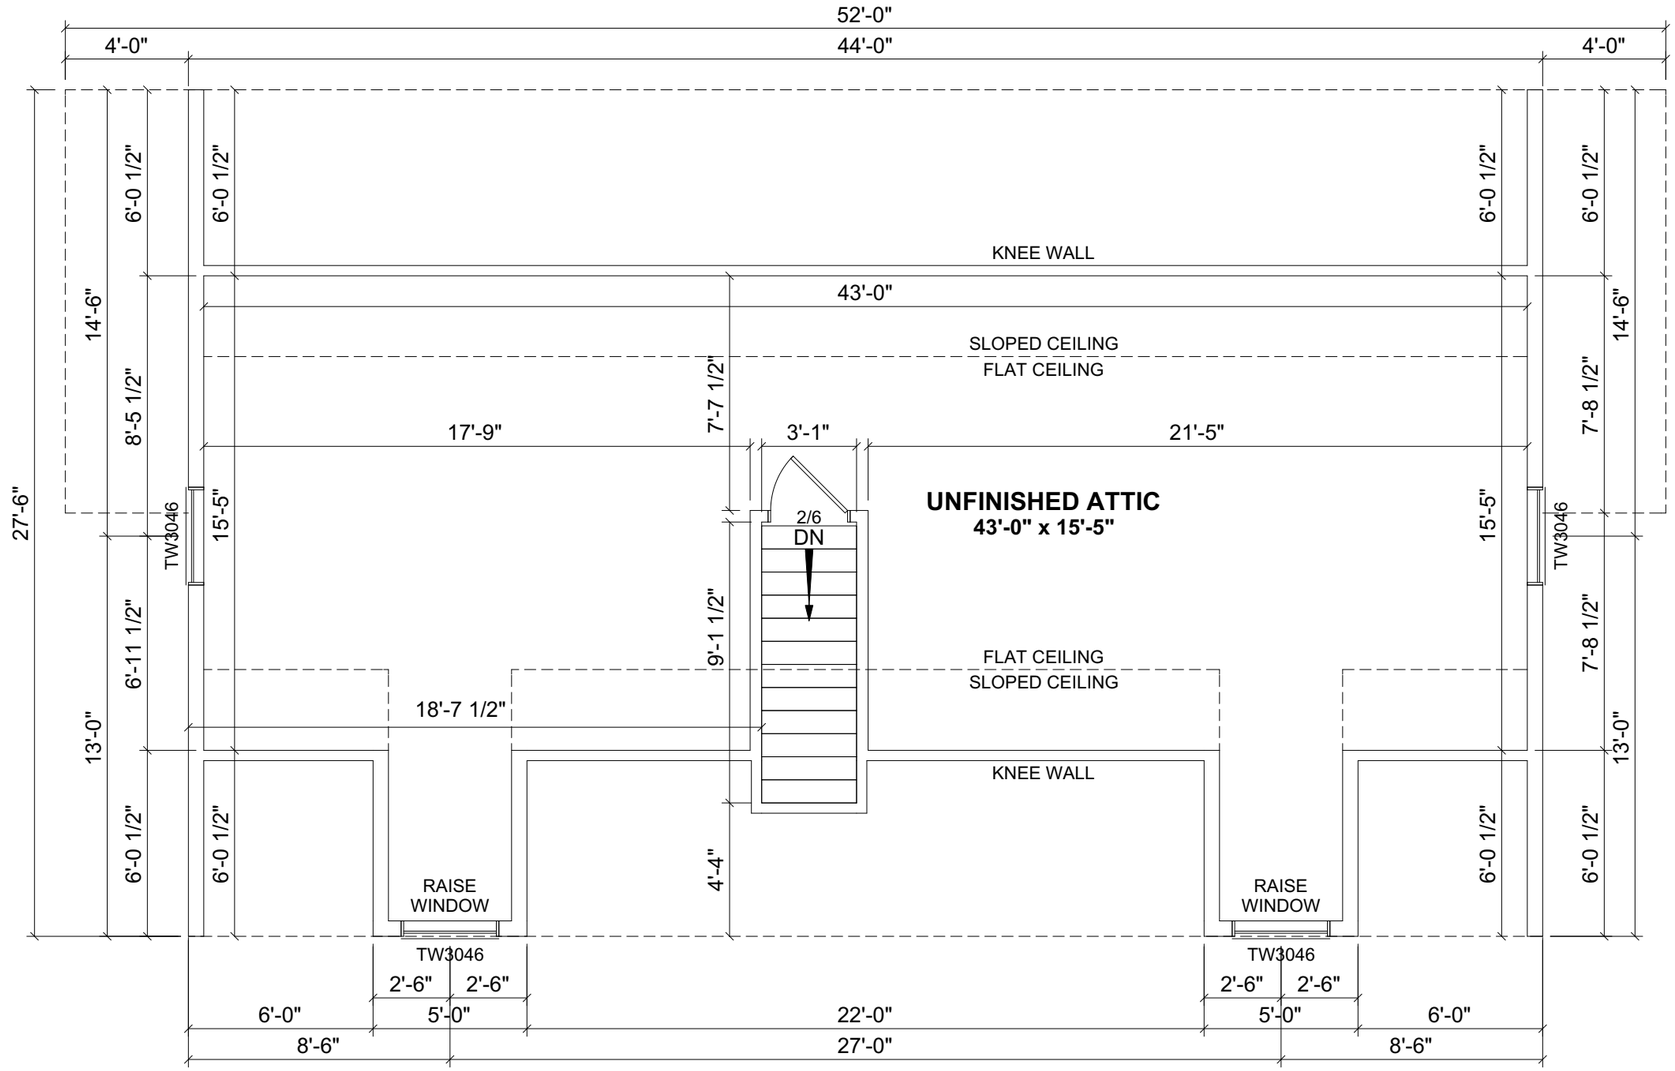

PROPOSED 2ND FLOOR PLAN

THE ATTIC IS NOT FINAL UNTIL TRUSS DESIGNED,
INTERIOR MATERIALS SUPPLIED & INSTALLED
ON-SITE BY OTHERS.

1ST FLOOR: 1,320 SQ.FT.

2ND FLOOR ATTIC: 526 SQ.FT.

PORCH: 741 SQ.FT.

DISCLAIMER: THESE DRAWINGS ARE ARTISTS RENDERINGS ONLY AND FINAL PROJECT MAY NOT BE IDENTICAL TO THAT SHOWN HERE. PROPRIETARY WORK PRODUCT AND PROPERTY OF EXPRESS HOMES, INC. DBA IMPRESA MODULAR AND DEVELOPED FOR THE EXCLUSIVE USE OF IMPRESA MODULAR. USE OF THESE DRAWINGS AND CONCEPTS CONTAINED THEREIN WITHOUT WRITTEN PERMISSION OF IMPRESA MODULAR IS PROHIBITED.

REVISION:	DATE:	BY:
0	04/19/2025	SC
1	05/01/2025	SC

REVISION:	DATE:	BY:

SECOND FLOOR PLAN

CUSTOMER:

ADDRESS:

impresa MODULAR
1586 WINCHESTER AVE.
MARTINSBURG, WV 25405
FAX: 877-419-2505
WWW.IMPRESAMODULAR.COM

SCALE: N.T.S.

SHEET: 3.1