



NOTES:
1. 2x6 SPF#2 EXTERIOR WALLS
2. 2x4 MARRIAGE WALLS 1ST FLR/ 2X3 2ND FLR.
3. SINGLE HUNG WINDOWS (#1=24210, #2=2842, #3=3048, #4=2852, #11=2858C)
4. BUILDER IS RESPONSIBLE FOR CONTINUATION OF FIRE SERERATION WALL FROM UNDERSIDE OF 1ST FLR TO BSMNT FLR
5. 8'-0" CLG HT.
6. 2x10 SPF#2 FLOOR JOISTS @ 16" O.C.
7. ROOF SYSTEM TO BE 24" O.C.
8.
9.

BOX LAYOUT

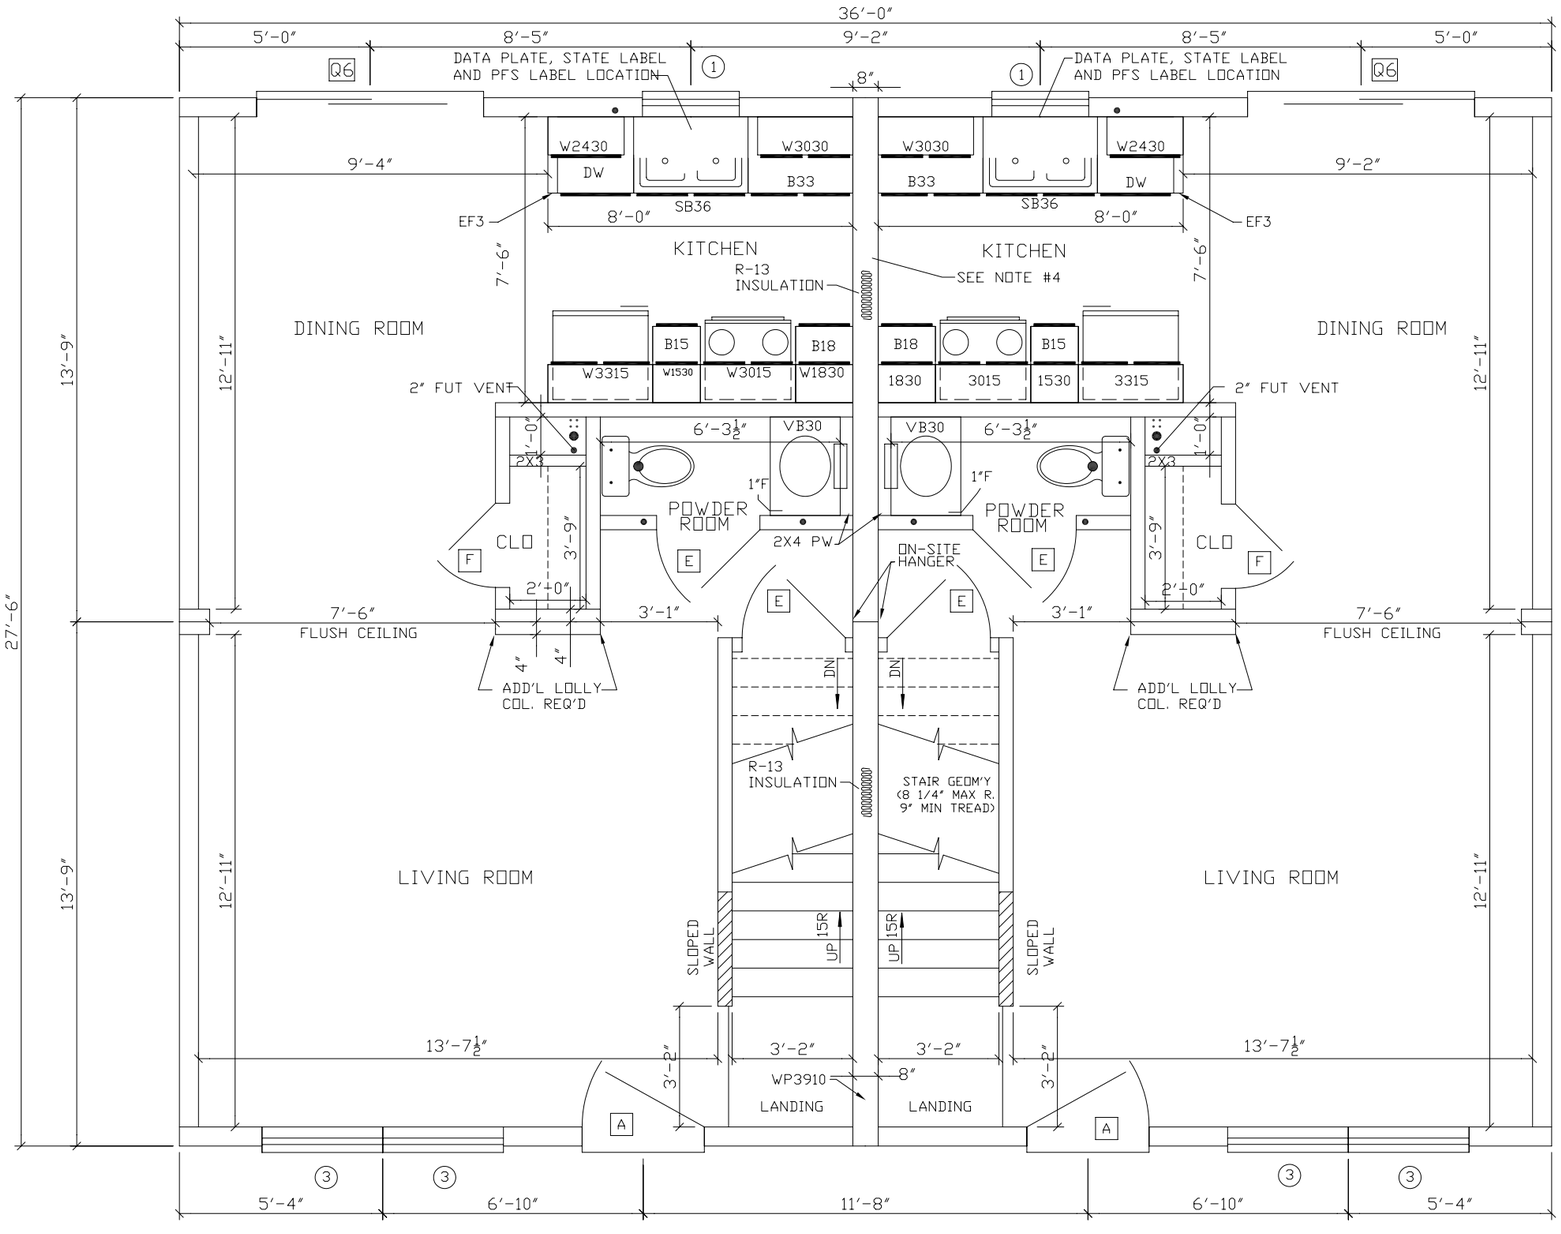

ROOF KEY PLAN

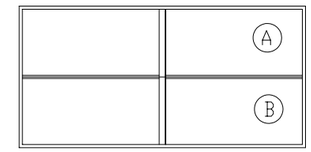

A

B

NOTES:

1.) UNITS ABOVE ARE DEPICTED FOR USE AS RENTAL UNITS ONLY. FOR SALE UNIT WILL REQUIRE ADDITIONAL DESIGN WORK AS WELL AS SEPARATION OF UNITS.

2.)"FIRE SEPARATION WALLS SHOWN ARE FOR LIVING UNITS AS DRAWN ON THIS CAD PLAN. IF MORE LIVING UNITS ARE TO BE JOINED TOGETHER THAN WHAT IS SHOWN (TOWNHOUSES), MORE FIRE SEPARATION WALLS WILL BE NECESSARY.

This Drawing is for REFERENCE ONLY and may be used in conjunction with STRUCTURAL DRAWINGS AND DETAILS. These prints are drawn as APPROXIMATE REPRESENTATIONS. Actual dimensions and overall appearance may differ due to construction techniques and are beyond the control of the manufacturer.

In Signing I Acknowledge I Have Received and Accept this print.

REVISIONS
1.
2.
3.
4.
5.
6.
7.


HI TECH

972 SQ FT. PER LIVING UNIT
McHENRY (DUPLEX)
1ST. FLOOR

DRAWN BY: JPJ | CHECKED BY: --- | DATE: 7/26/02 | SCALE: 1/4"=1'-0"

SN- /PD-?/ STATE BLDR/ CUST.

SHEET #:

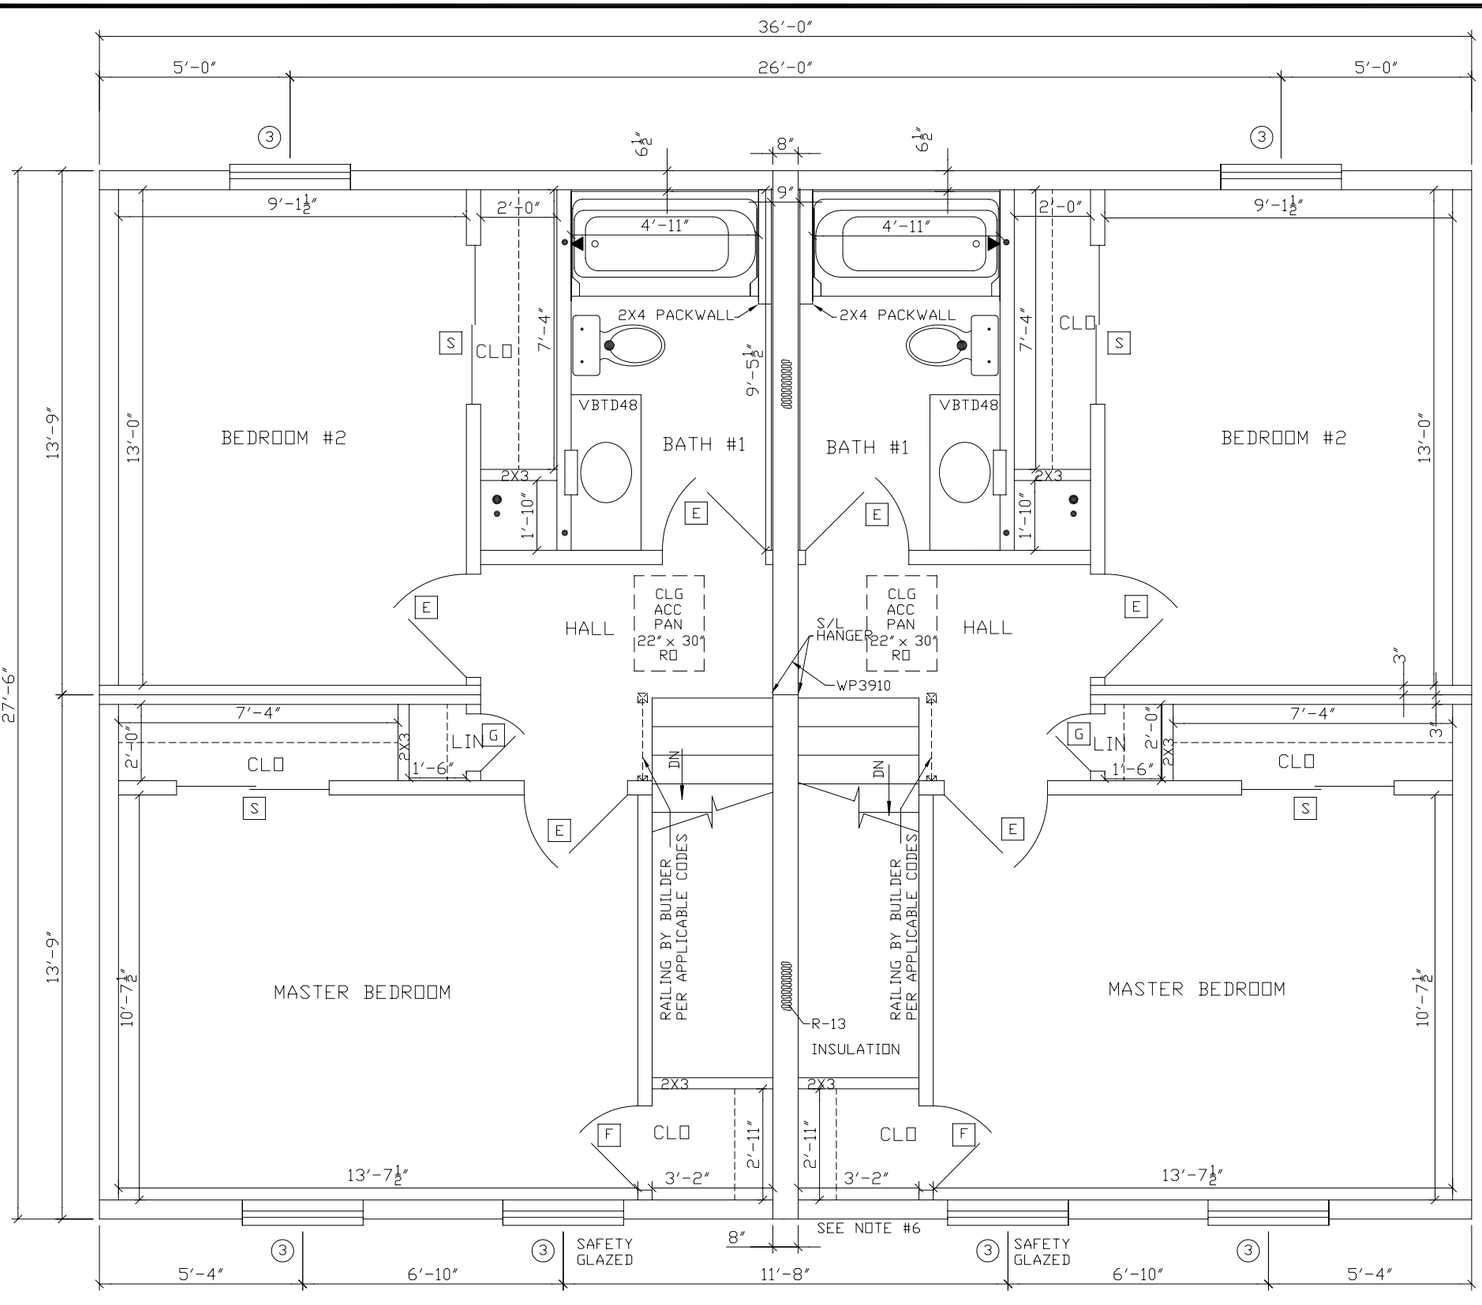

C

D

This Drawing is for REFERENCE ONLY and may be used in conjunction with STRUCTURAL DRAWINGS AND DETAILS. These prints are to be used as APPROXIMATE REPRESENTATIONS. Actual dimensions and appearance may differ due to construction techniques and are beyond the control of the manufacturer.

In Signing I Acknowledge I Have Received and Accept this print.

REVISIONS

1.
2.
3.
4.
5.
6.
7.

HH Structo

972 SQ FT. PER LIVING UNIT

McHENRY (DUPLEX)
2ND. FLOOR

DRAWN BY: JPJ | CHECKED BY: --- | DATE: 7/26/02 | SCALE: 1/4"=1'-0"

SN- /PD-?/ STATE


BLDR/ CUST.

SHEET #:

ALL REVERSE GABLES / PORCHES ARE 9/12 PITCH

FRONT ELEVATION



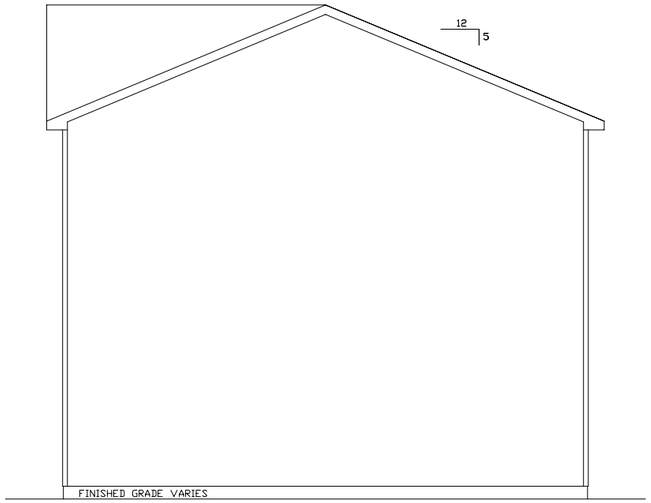

RIGHT ELEVATION

This Drawing is for REFERENCE ONLY and may be used in conjunction with STRUCTURAL DRAWINGS AND DETAILS. These prints are drawn as APPROXIMATE REPRESENTATIONS. Actual dimensions and overall appearance may differ due to construction techniques and are beyond the control of the manufacturer.

In Signing I Acknowledge I Have Received and Accept this print.

REVISIONS

1.
2.
3.
4.
5.
6.
7.

CHI CROWN

972 SQ FT. PER LIVING UNIT

McHENRY (DUPLEX)
FRONT ELEVATION

DRAWN BY: JPJ | CHECKED BY: --- | DATE: 7/26/02 | SCALE: 1/4"=1'-0"

SN- /PD-?/ STATE
BLDR/ CUST.

SHEET #: