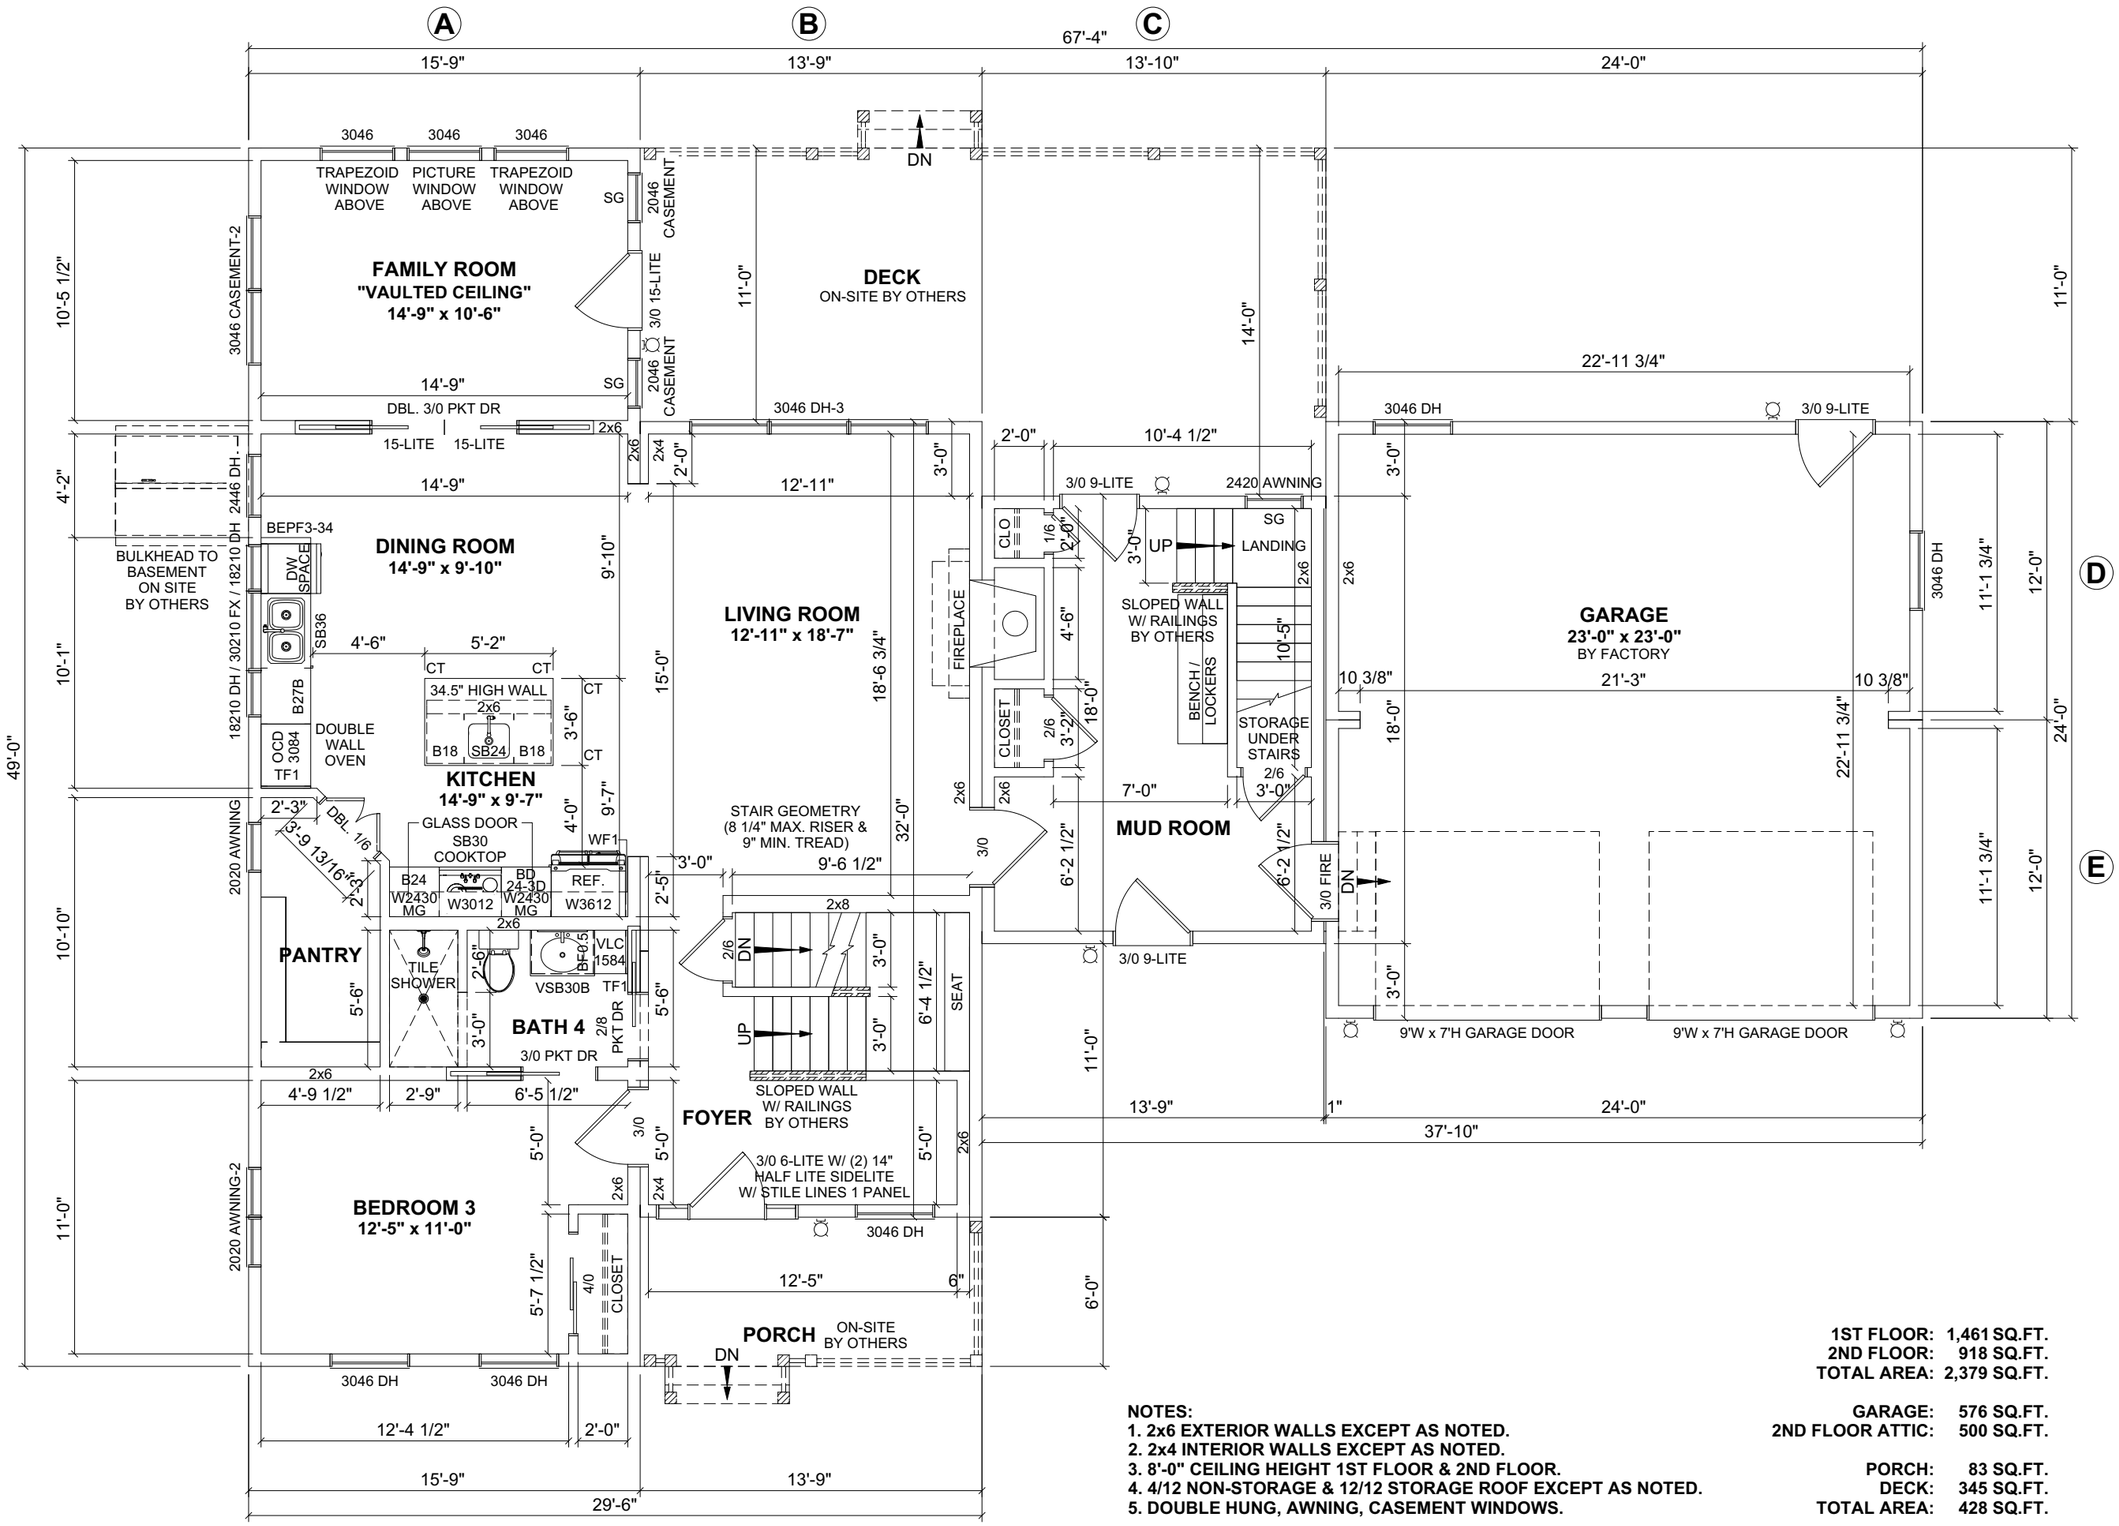


NOTES:

1. 2x6 EXTERIOR WALLS EXCEPT AS NOTED.
2. 2x4 INTERIOR WALLS EXCEPT AS NOTED.
3. 8'-0" CEILING HEIGHT 1ST FLOOR & 2ND FLOOR.
4. 4/12 NON-STORAGE & 12/12 STORAGE ROOF EXCEPT AS NOTED.
5. DOUBLE HUNG, AWNING, CASEMENT WINDOWS.

1ST FLOOR:	1,461 SQ.FT.
2ND FLOOR:	918 SQ.FT.
TOTAL AREA:	2,379 SQ.FT.
GARAGE:	576 SQ.FT.
2ND FLOOR ATTIC:	500 SQ.FT.
PORCH:	83 SQ.FT.
DECK:	345 SQ.FT.
TOTAL AREA:	428 SQ.FT.

DISCLAIMER: THESE DRAWINGS ARE ARTISTS RENDERINGS ONLY AND FINAL PROJECT MAY NOT BE IDENTICAL TO THAT SHOWN HERE. PROPRIETARY WORK PRODUCT AND PROPERTY OF EXPRESS HOMES, INC. DBA IMPRESA MODULAR AND DEVELOPED FOR THE EXCLUSIVE USE OF IMPRESA MODULAR. USE OF THESE DRAWINGS AND CONCEPTS CONTAINED THEREIN WITHOUT WRITTEN PERMISSION OF IMPRESA MODULAR IS PROHIBITED.

REVISION:	DATE:	BY:	REVISION:	DATE:	BY:
0	08/06/2025	SC			

FIRST FLOOR PLAN


CUSTOMER:

ADDRESS: -

impresa MODULAR
1586 WINCHESTER AVE.
MARTINSBURG, WV 25405
FAX: 877-419-2505
WWW.IMPRESAMODULAR.COM

SCALE: N.T.S.

SHEET: 1.1

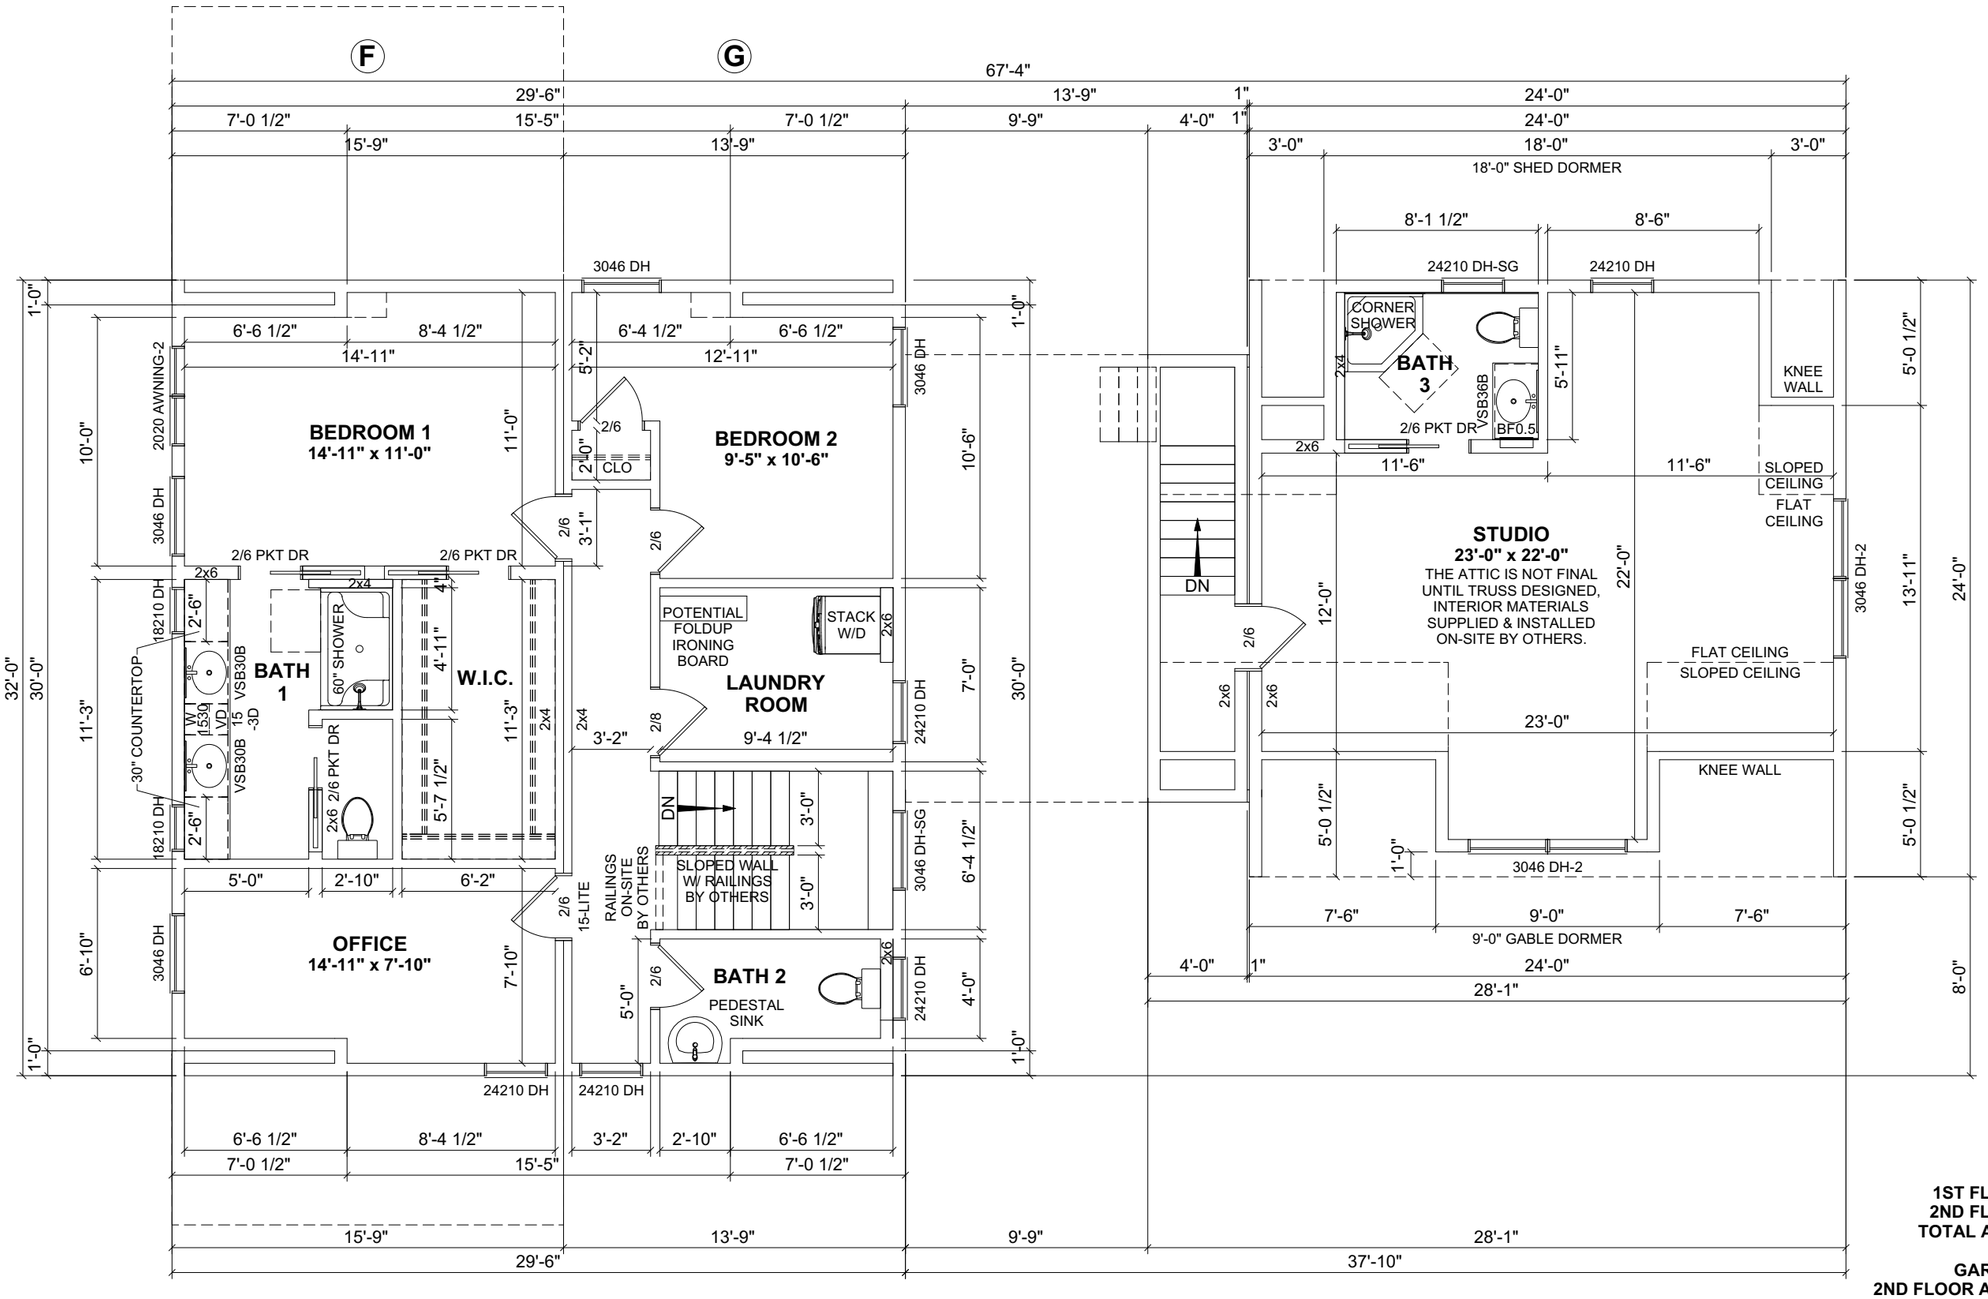

1ST FLOOR: 1,461 SQ.FT.
2ND FLOOR: 918 SQ.FT.
TOTAL AREA: 2,379 SQ.FT.

GARAGE: 576 SQ.FT.
2ND FLOOR ATTIC: 500 SQ.FT.

PORCH: 83 SQ.FT.
DECK: 345 SQ.FT.
TOTAL AREA: 428 SQ.FT.

REVISION:	DATE:	BY:
0	08/06/2025	SC

REVISION:	DATE:	BY:

SECOND FLOOR PLAN

CUSTOMER:


ADDRESS: -

impresa MODULAR
1586 WINCHESTER AVE.
MARTINSBURG, WV 25405
FAX: 877-419-2505
WWW.IMPRESAMODULAR.COM


SCALE: N.T.S.

SHEET: 1.2

DISCLAIMER: THESE DRAWINGS ARE ARTISTS RENDERINGS ONLY AND FINAL PROJECT MAY NOT BE IDENTICAL TO THAT SHOWN HERE. PROPRIETARY WORK PRODUCT AND PROPERTY OF EXPRESS HOMES, INC. DBA IMPRESA MODULAR AND DEVELOPED FOR THE EXCLUSIVE USE OF IMPRESA MODULAR. USE OF THESE DRAWINGS AND CONCEPTS CONTAINED THEREIN WITHOUT WRITTEN PERMISSION OF IMPRESA MODULAR IS PROHIBITED.

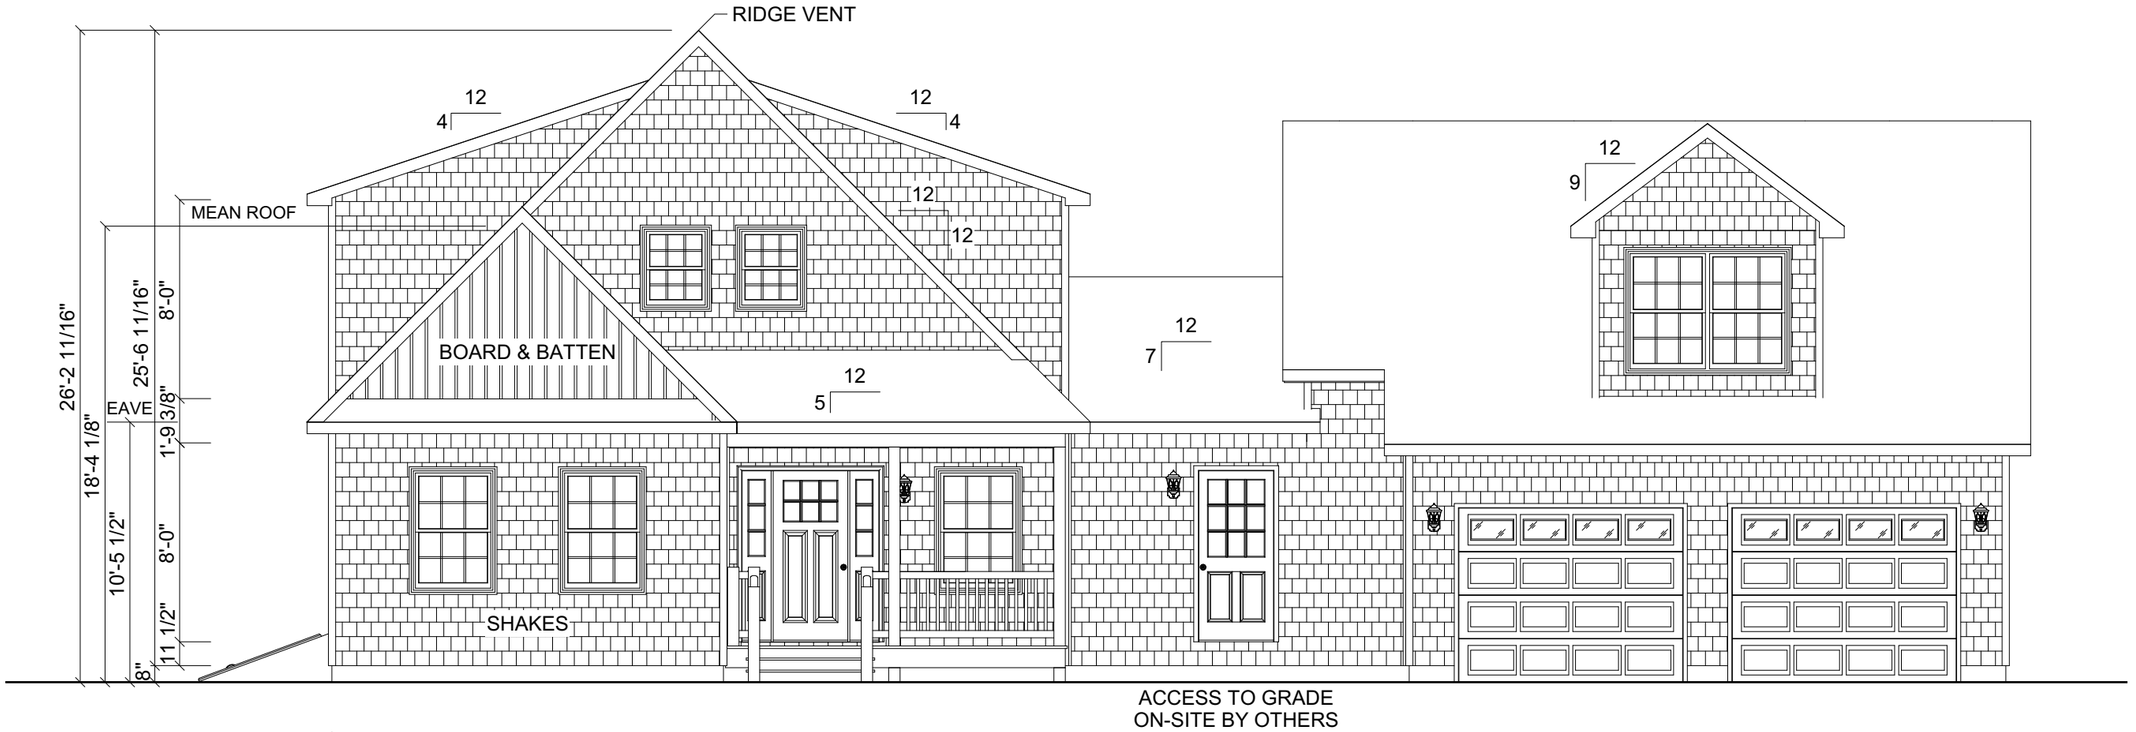

FRONT ELEVATION

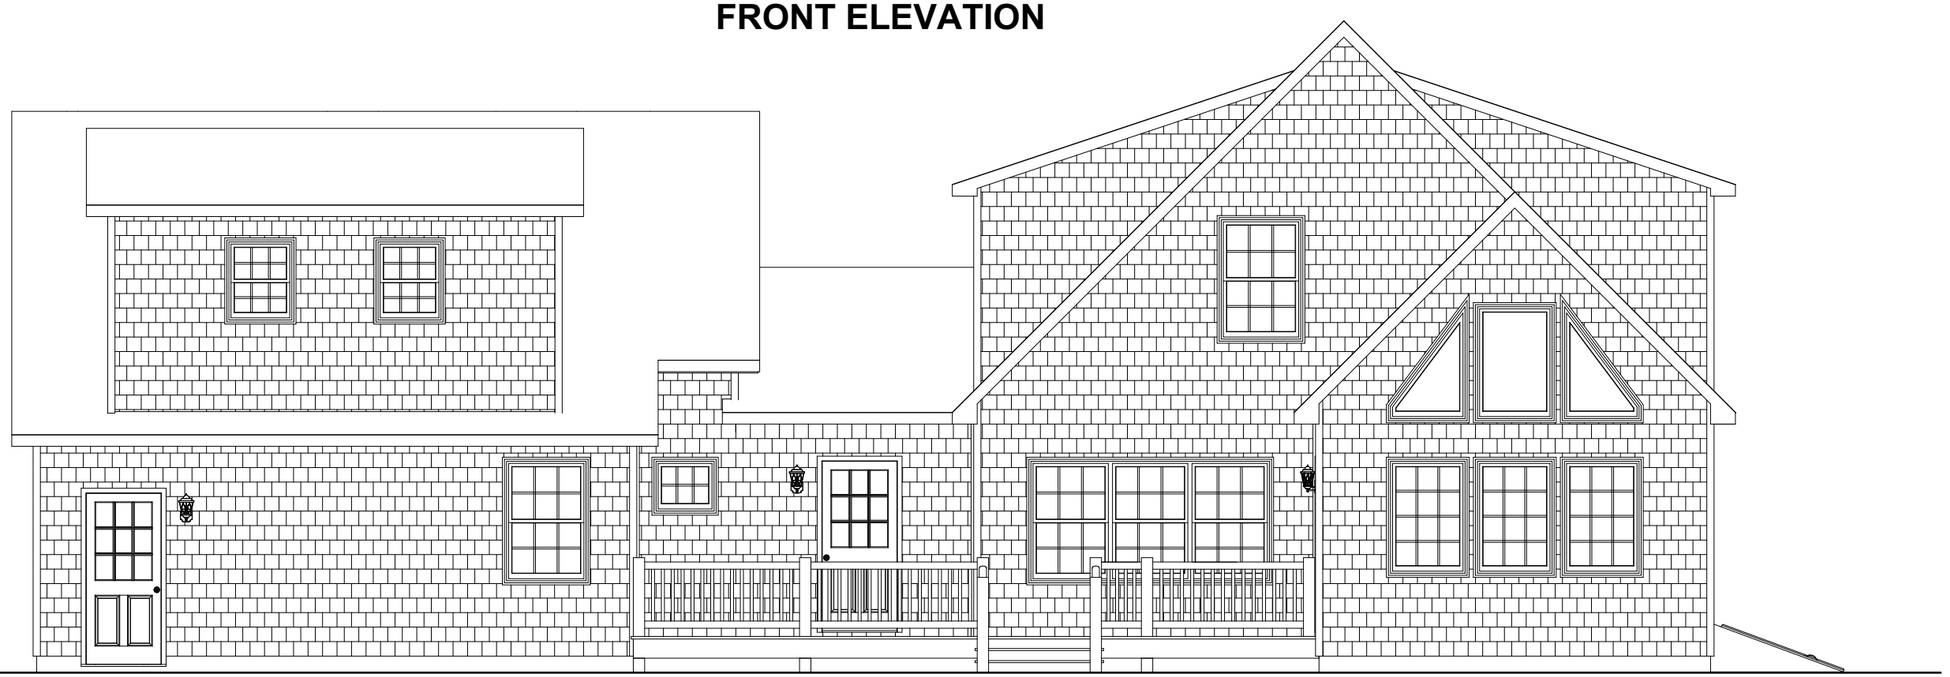

REAR ELEVATION

DISCLAIMER: THESE DRAWINGS ARE ARTISTS RENDERINGS ONLY AND FINAL PROJECT MAY NOT BE IDENTICAL TO THAT SHOWN HERE. PROPRIETARY WORK PRODUCT AND PROPERTY OF EXPRESS HOMES, INC. DBA IMPRESA MODULAR AND DEVELOPED FOR THE EXCLUSIVE USE OF IMPRESA MODULAR. USE OF THESE DRAWINGS AND CONCEPTS CONTAINED THEREIN WITHOUT WRITTEN PERMISSION OF IMPRESA MODULAR IS PROHIBITED.

REVISION:	DATE:	BY:
0	08/06/2025	SC

REVISION:	DATE:	BY:

ELEVATIONS


CUSTOMER:

ADDRESS: -


impresa MODULAR
1586 WINCHESTER AVE.
MARTINSBURG, WV 25405
FAX: 877-419-2505
WWW.IMPRESAMODULAR.COM

SCALE: N.T.S.

SHEET: 2.0

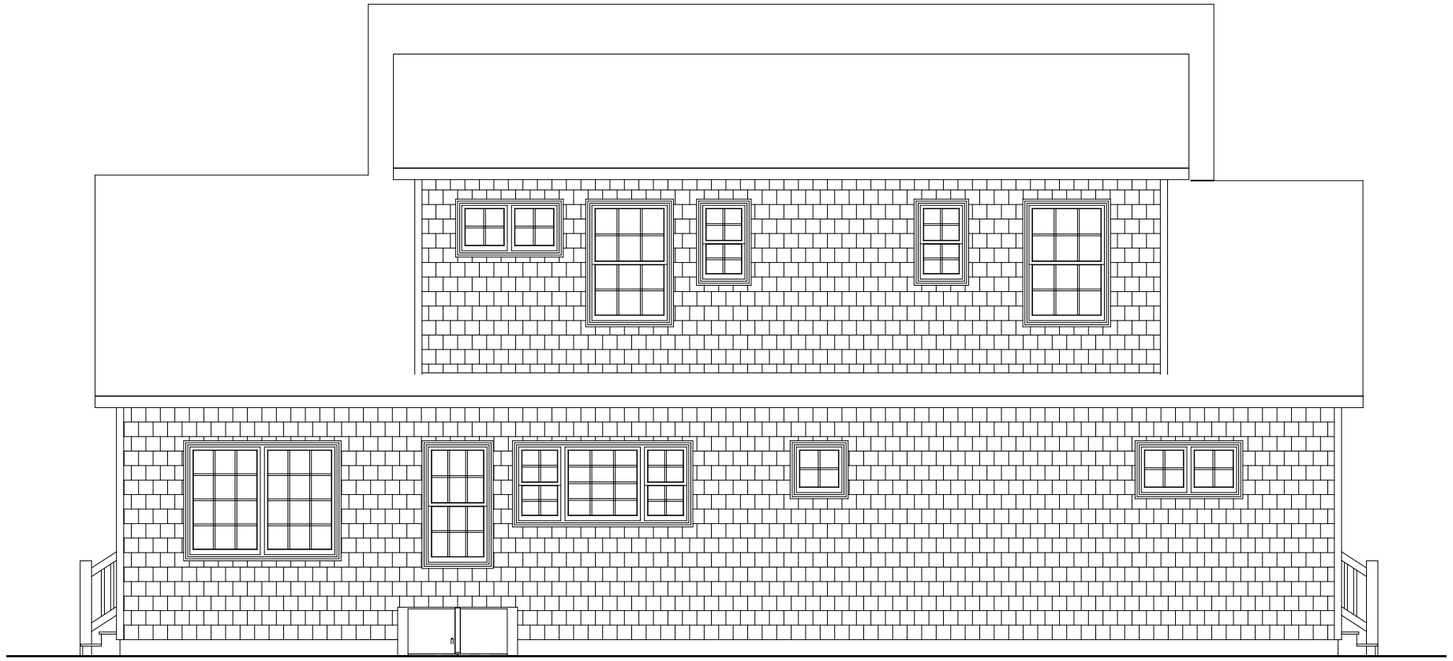

LEFT ELEVATION

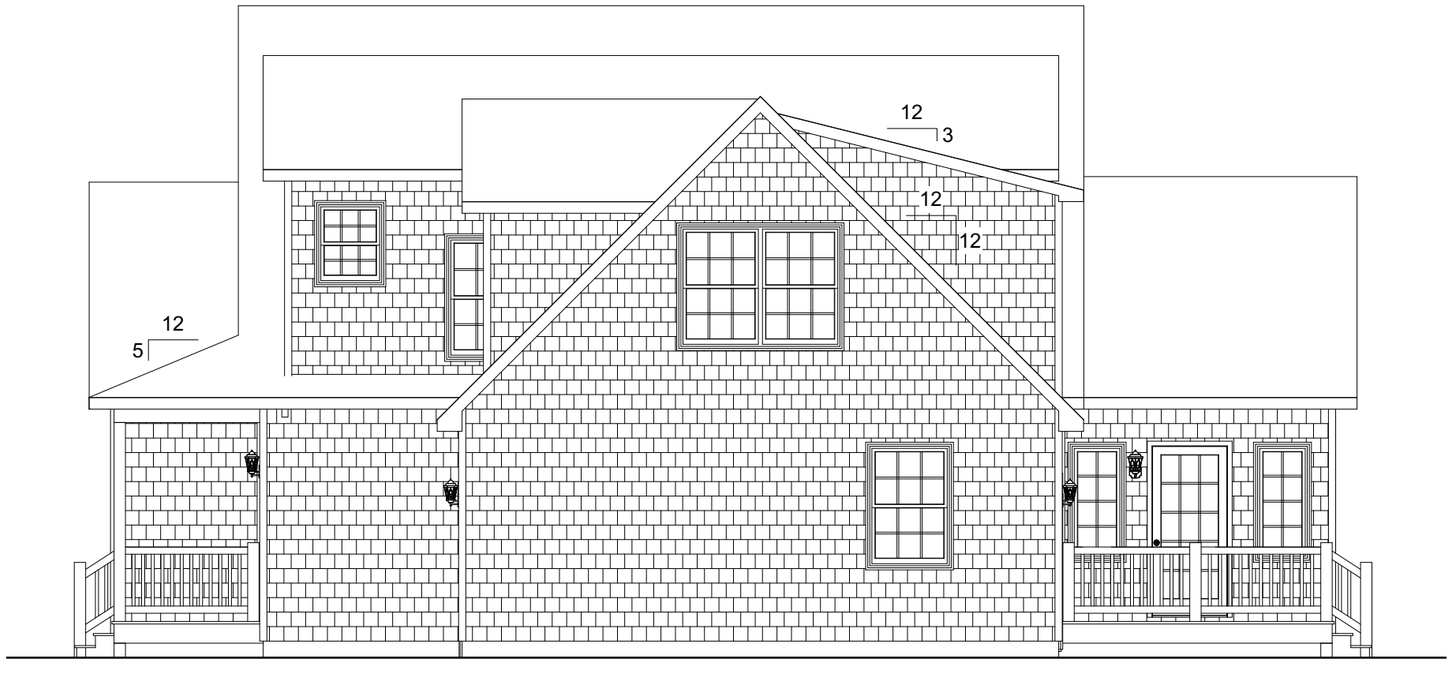

RIGHT ELEVATION

DISCLAIMER: THESE DRAWINGS ARE ARTISTS RENDERINGS ONLY AND FINAL PROJECT MAY NOT BE IDENTICAL TO THAT SHOWN HERE. PROPRIETARY WORK PRODUCT AND PROPERTY OF EXPRESS HOMES, INC. DBA IMPRESA MODULAR AND DEVELOPED FOR THE EXCLUSIVE USE OF IMPRESA MODULAR. USE OF THESE DRAWINGS AND CONCEPTS CONTAINED THEREIN WITHOUT WRITTEN PERMISSION OF IMPRESA MODULAR IS PROHIBITED.

REVISION:	DATE:	BY:
0	08/06/2025	SC

ELEVATIONS


CUSTOMER:

ADDRESS: -

impresa MODULAR
1586 WINCHESTER AVE.
MARTINSBURG, WV 25405
FAX: 877-419-2505
WWW.IMPRESAMODULAR.COM

SCALE: N.T.S.

SHEET: 2.1

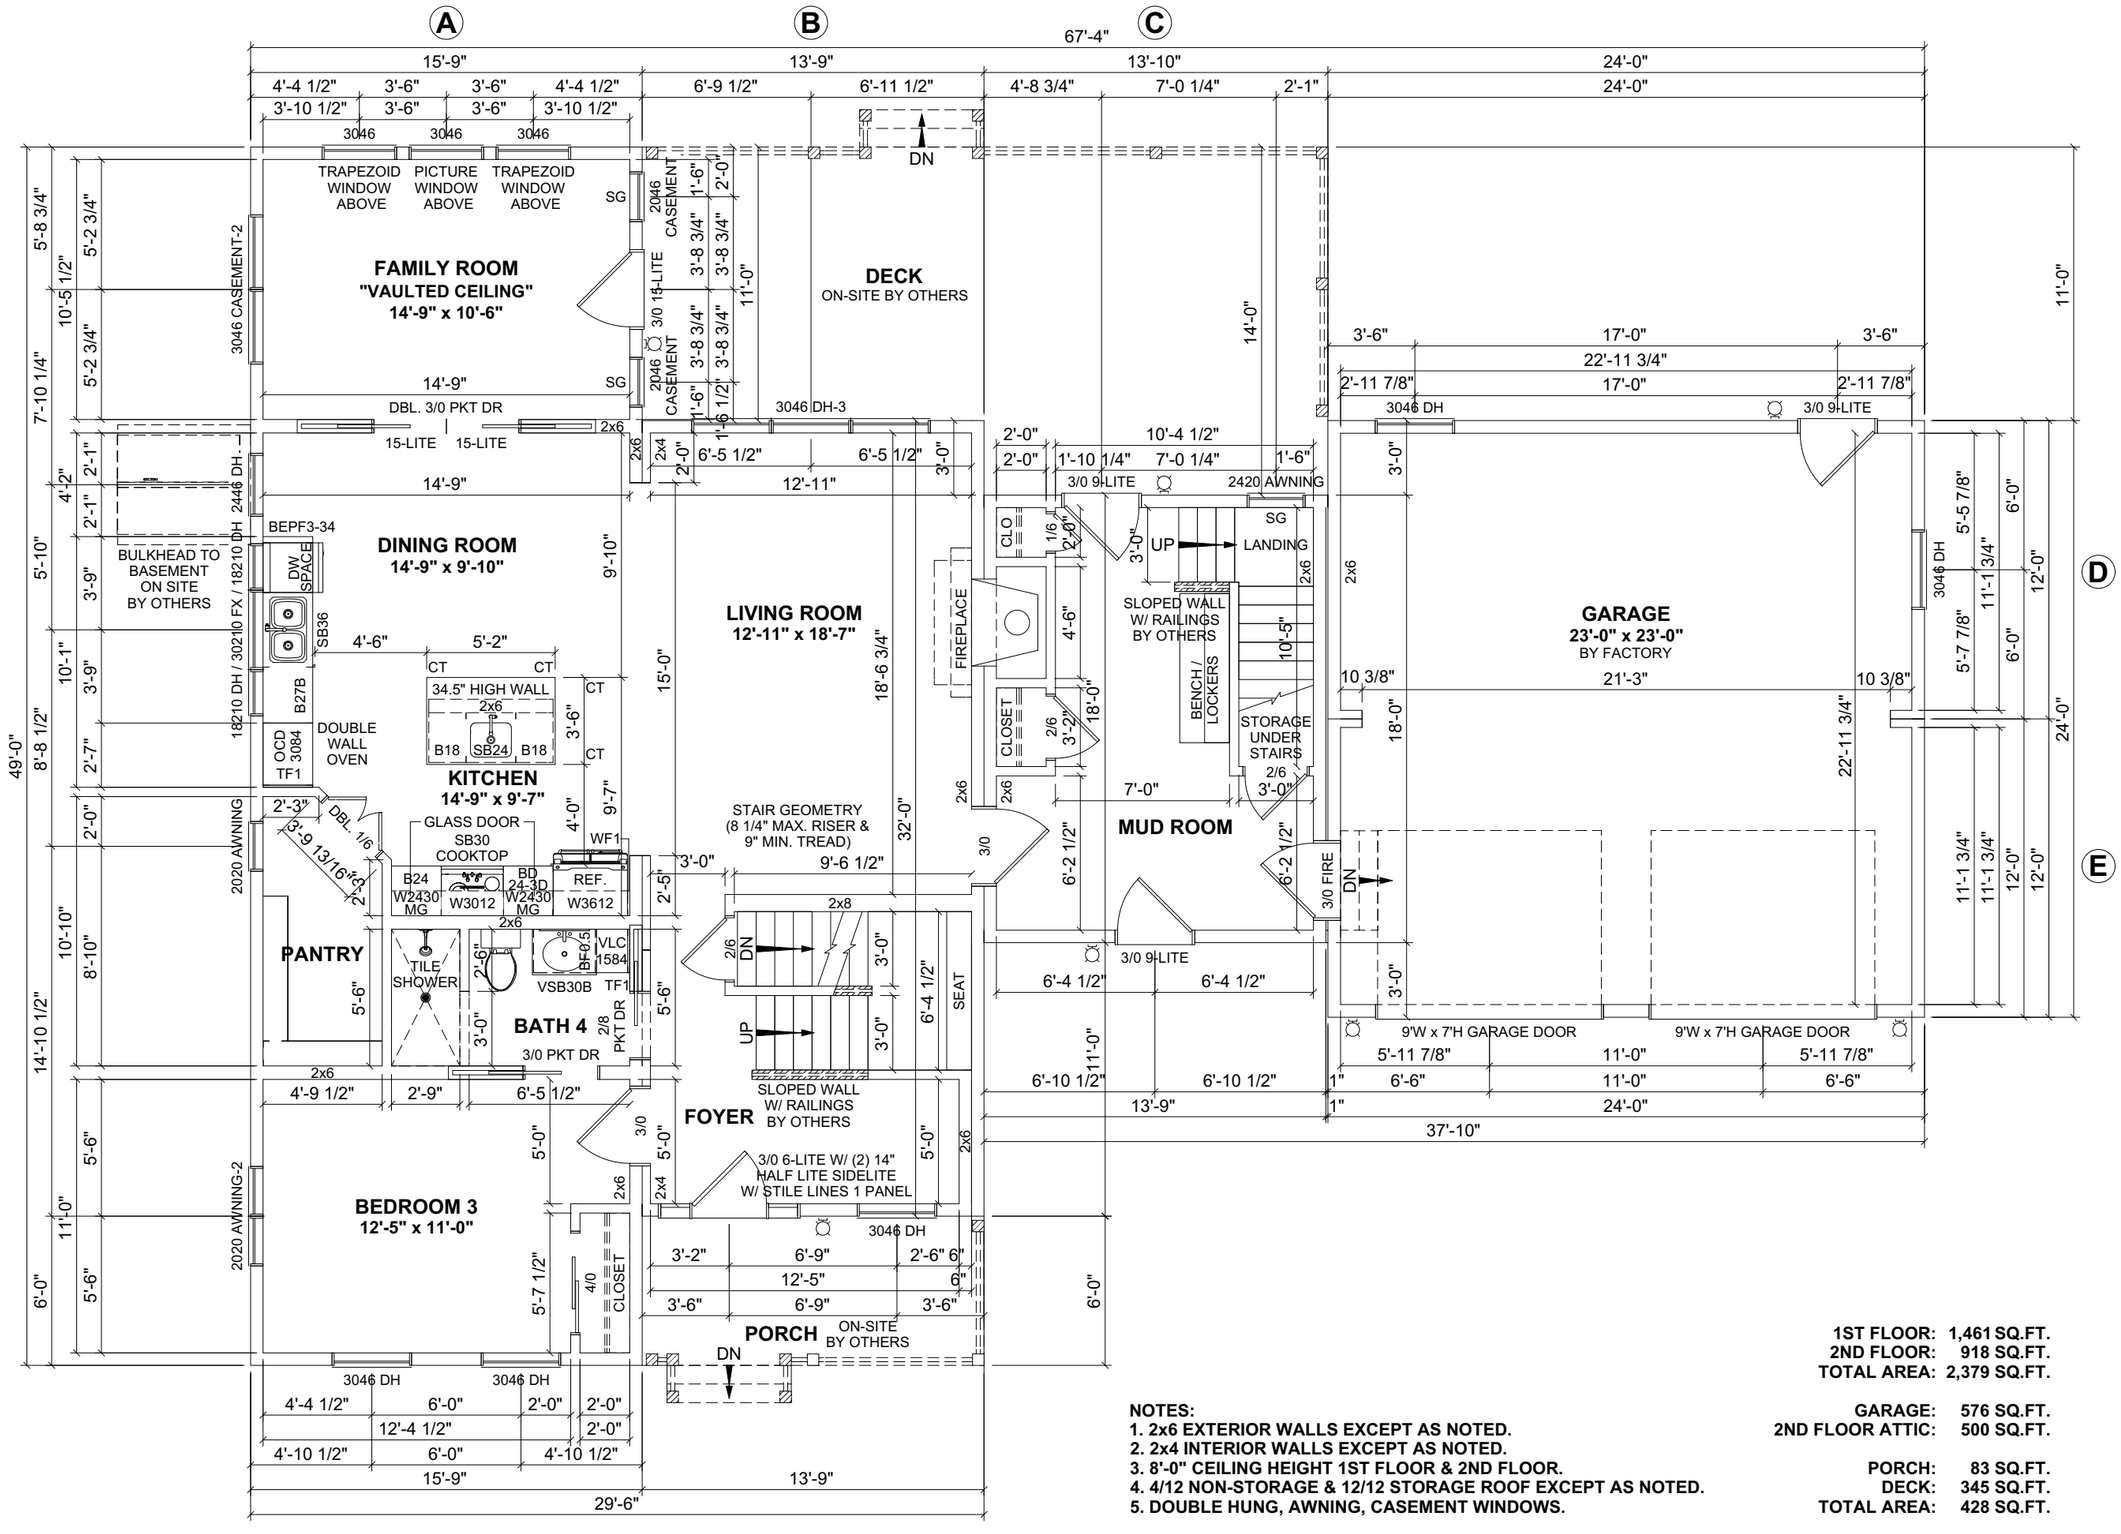

NOTES:
1. 2x6 EXTERIOR WALLS EXCEPT AS NOTED.
2. 2x4 INTERIOR WALLS EXCEPT AS NOTED.
3. 8'-0" CEILING HEIGHT 1ST FLOOR & 2ND FLOOR.
4. 4/12 NON-STORAGE & 12/12 STORAGE ROOF EXCEPT AS NOTED.
5. DOUBLE HUNG, AWNING, CASEMENT WINDOWS.

1ST FLOOR:	1,461 SQ.FT.
2ND FLOOR:	918 SQ.FT.
TOTAL AREA:	2,379 SQ.FT.
GARAGE:	576 SQ.FT.
2ND FLOOR ATTIC:	500 SQ.FT.
PORCH:	83 SQ.FT.
DECK:	345 SQ.FT.
TOTAL AREA:	428 SQ.FT.

DISCLAIMER: THESE DRAWINGS ARE ARTISTS RENDERINGS ONLY AND FINAL PROJECT MAY NOT BE IDENTICAL TO THAT SHOWN HERE. PROPRIETARY WORK PRODUCT AND PROPERTY OF EXPRESS HOMES, INC. DBA IMPRESA MODULAR AND DEVELOPED FOR THE EXCLUSIVE USE OF IMPRESA MODULAR. USE OF THESE DRAWINGS AND CONCEPTS CONTAINED THEREIN WITHOUT WRITTEN PERMISSION OF IMPRESA MODULAR IS PROHIBITED.

REVISION:	DATE:	BY:	REVISION:	DATE:	BY:
0	08/06/2025	SC			

FIRST FLOOR PLAN


CUSTOMER:

ADDRESS: -

impresa MODULAR
1586 WINCHESTER AVE.
MARTINSBURG, WV 25405
FAX: 877-419-2505
WWW.IMPRESAMODULAR.COM

SCALE: N.T.S.

SHEET: 3.0

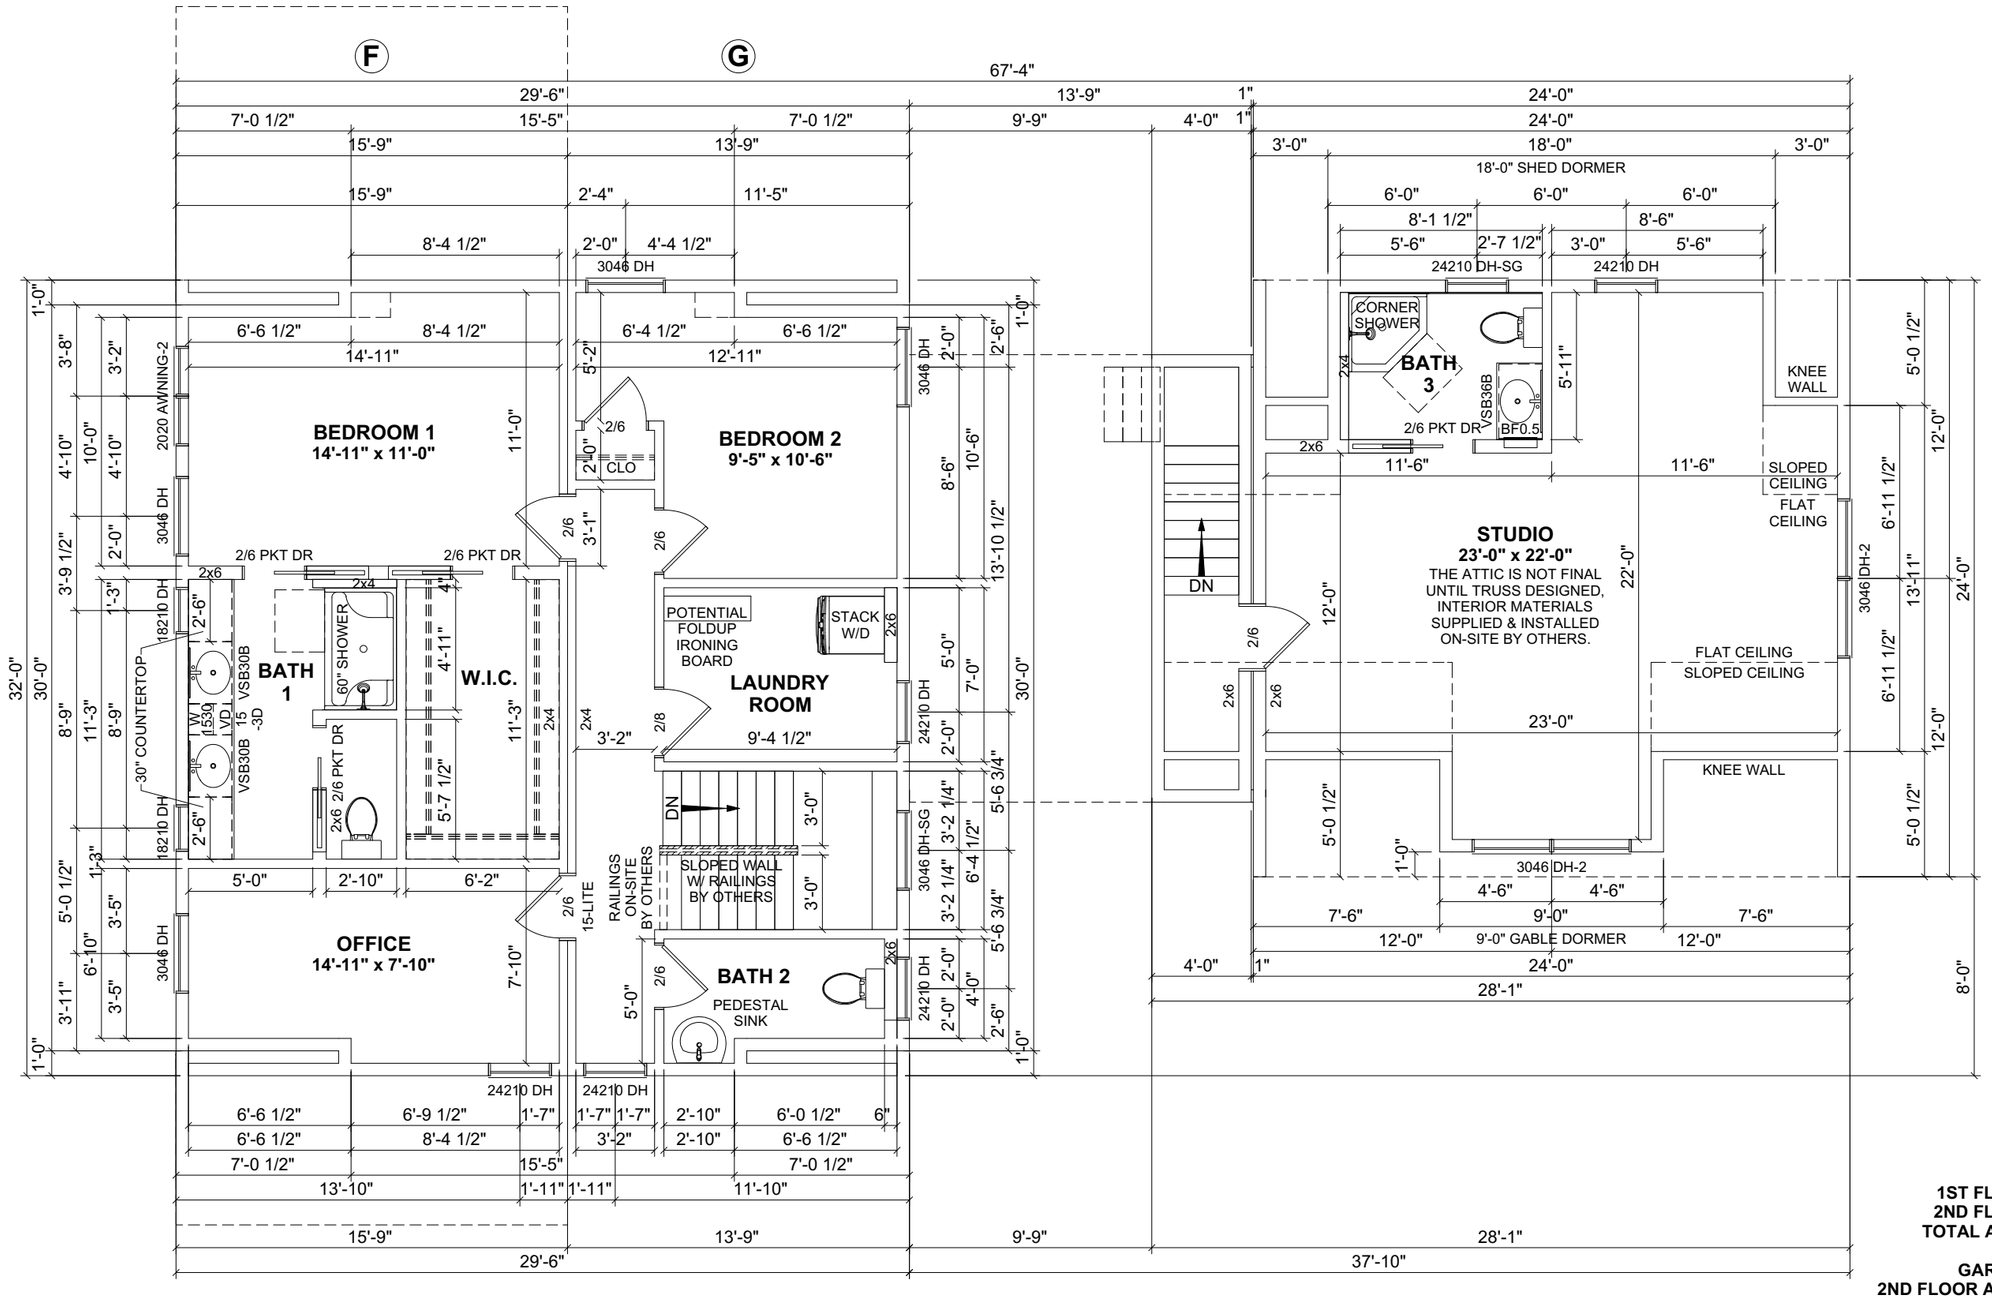

1ST FLOOR: 1,461 SQ.FT.
2ND FLOOR: 918 SQ.FT.
TOTAL AREA: 2,379 SQ.FT.

GARAGE: 576 SQ.FT.
2ND FLOOR ATTIC: 500 SQ.FT.

PORCH: 83 SQ.FT.
DECK: 345 SQ.FT.
TOTAL AREA: 428 SQ.FT.

DISCLAIMER: THESE DRAWINGS ARE ARTISTS RENDERINGS ONLY AND FINAL PROJECT MAY NOT BE IDENTICAL TO THAT SHOWN HERE. PROPRIETARY WORK PRODUCT AND PROPERTY OF EXPRESS HOMES, INC. DBA IMPRESA MODULAR AND DEVELOPED FOR THE EXCLUSIVE USE OF IMPRESA MODULAR. USE OF THESE DRAWINGS AND CONCEPTS CONTAINED THEREIN WITHOUT WRITTEN PERMISSION OF IMPRESA MODULAR IS PROHIBITED.

REVISION:	DATE:	BY:
0	08/06/2025	SC

REVISION:	DATE:	BY:

SECOND FLOOR PLAN

CUSTOMER:

ADDRESS: -

impresa MODULAR
1586 WINCHESTER AVE.
MARTINSBURG, WV 25405
FAX: 877-419-2505
WWW.IMPRESAMODULAR.COM

SCALE: N.T.S.

SHEET: 3.1