
Y:\Models\New 2007 plans\2000acad files updated\2000 MODELS\2000acad2story\Apex.dwg

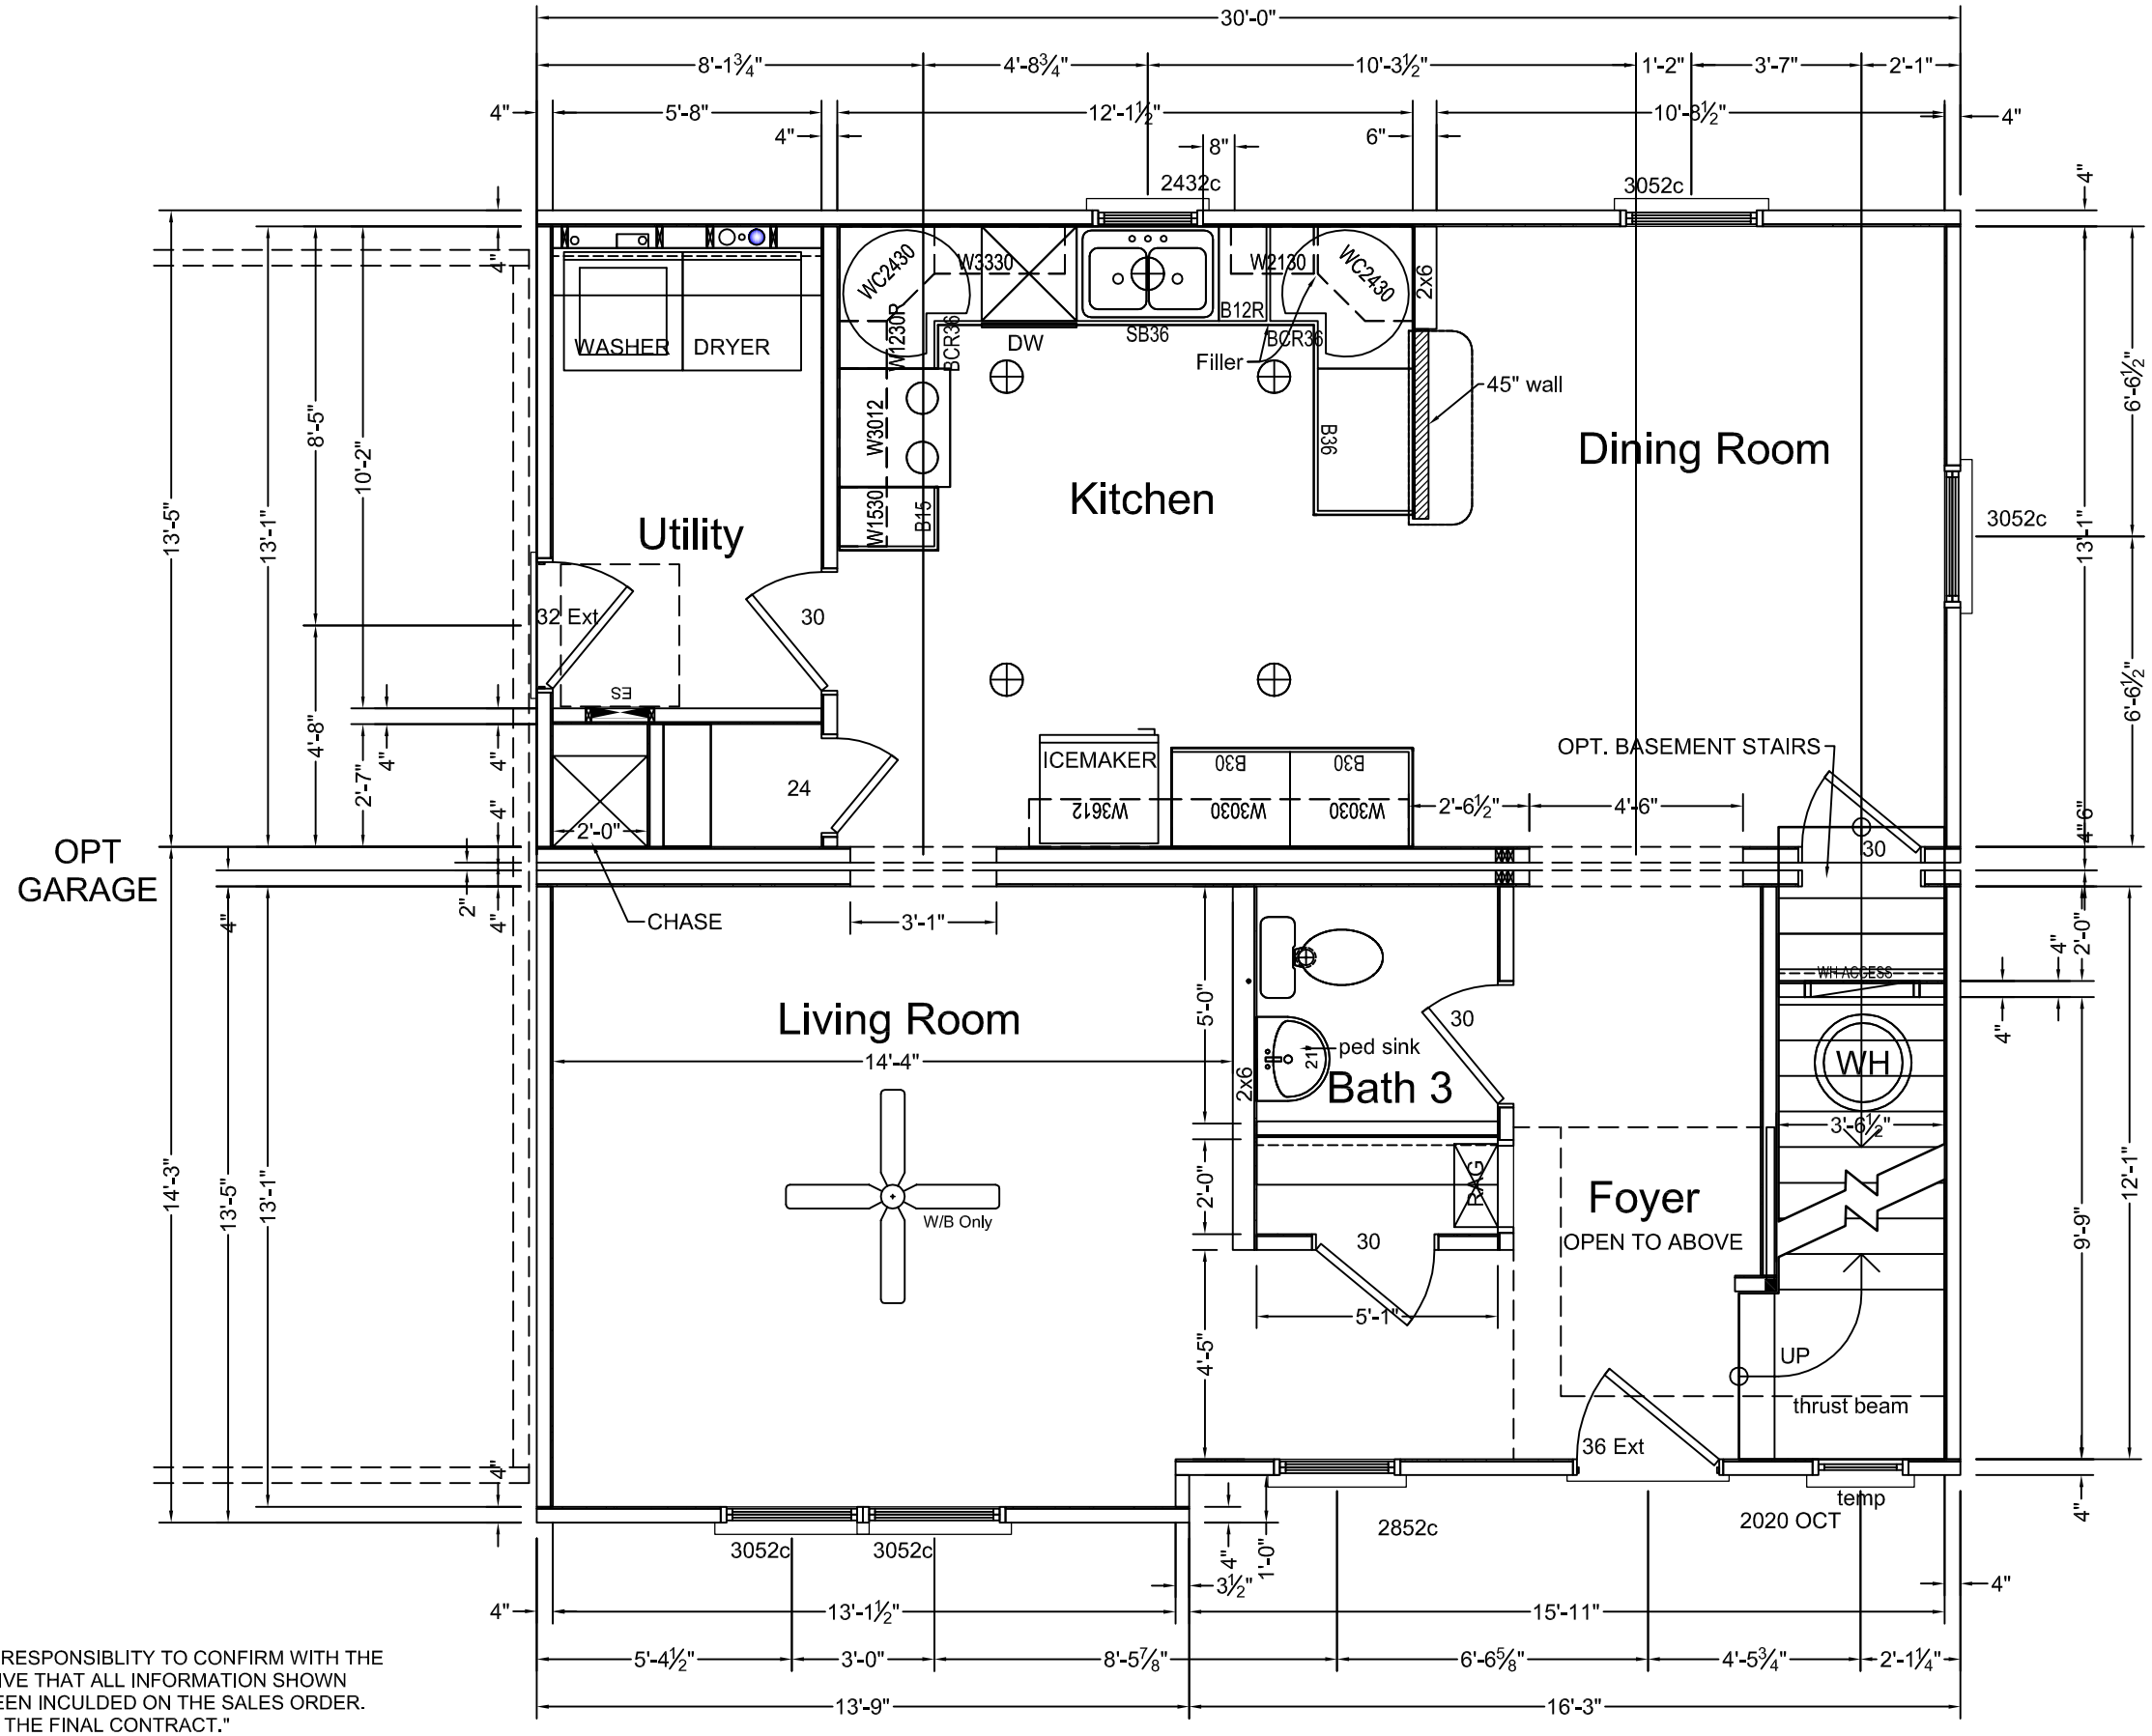

Total SQ FT	
Story	Base Area
1st story	813.75
2nd story	748.403
	1562.153

4 MODULES 2 LINE MOVES

3RD PARTY SEAL

NOTES:
1. IT IS THE BUILDERS RESPONSIBLITY TO CONFIRM WITH THE SALES REPRESENTATIVE THAT ALL INFORMATION SHOWN ON THE PLANS HAS BEEN INCULDED ON THE SALES ORDER. "THE SALES ORDER IS THE FINAL CONTRACT."
2. PHONE,TV,RECESSED LIGHTS AND ANYOTHER SPECIFIC ITEM ON THE SALES ORDER MUST BE LOCATED ON A SIGNED FLOORPLAN. ITEMS NOT LOCATED IN THIS MANNER WILL BE PLACED UNDER THE DISCRETION OF ENGINEERING.
3. MATERIALS TO FINISH THE MARRIAGE WALL WILL BE SHIPPED LOOSE INSIDE THE UNIT(S). THE INSTALLATION WILL BE THE RESPONSIBILTY OF THE BUILDER. THESE ITEMS INCLUDE, BUT ARE NOT LIMITED TO DOORS, JAMBS, CASINGS, TRIM, SHEETROCK.

REVISIONS


DATE	REVISION	BY

HandCrafted Homes

101 Eastern Minerals Road, Henderson, N.C. 27537
Phone: 252-436-0001 Fax: 252-430-6662

MODEL:	BUILDER:	FILENAME:	SERIAL NUMBER:	PAGE:
Apex	BLDR	Apex	SN	Floorplan 1 Sheet 1
DRAWN BY: DRWN	DATE: 2010	SCALE:		03.1

Y:\Models\New 2007 plans\2000acad files updated\2000 MODELS\2000acad2story\Apex.dwg

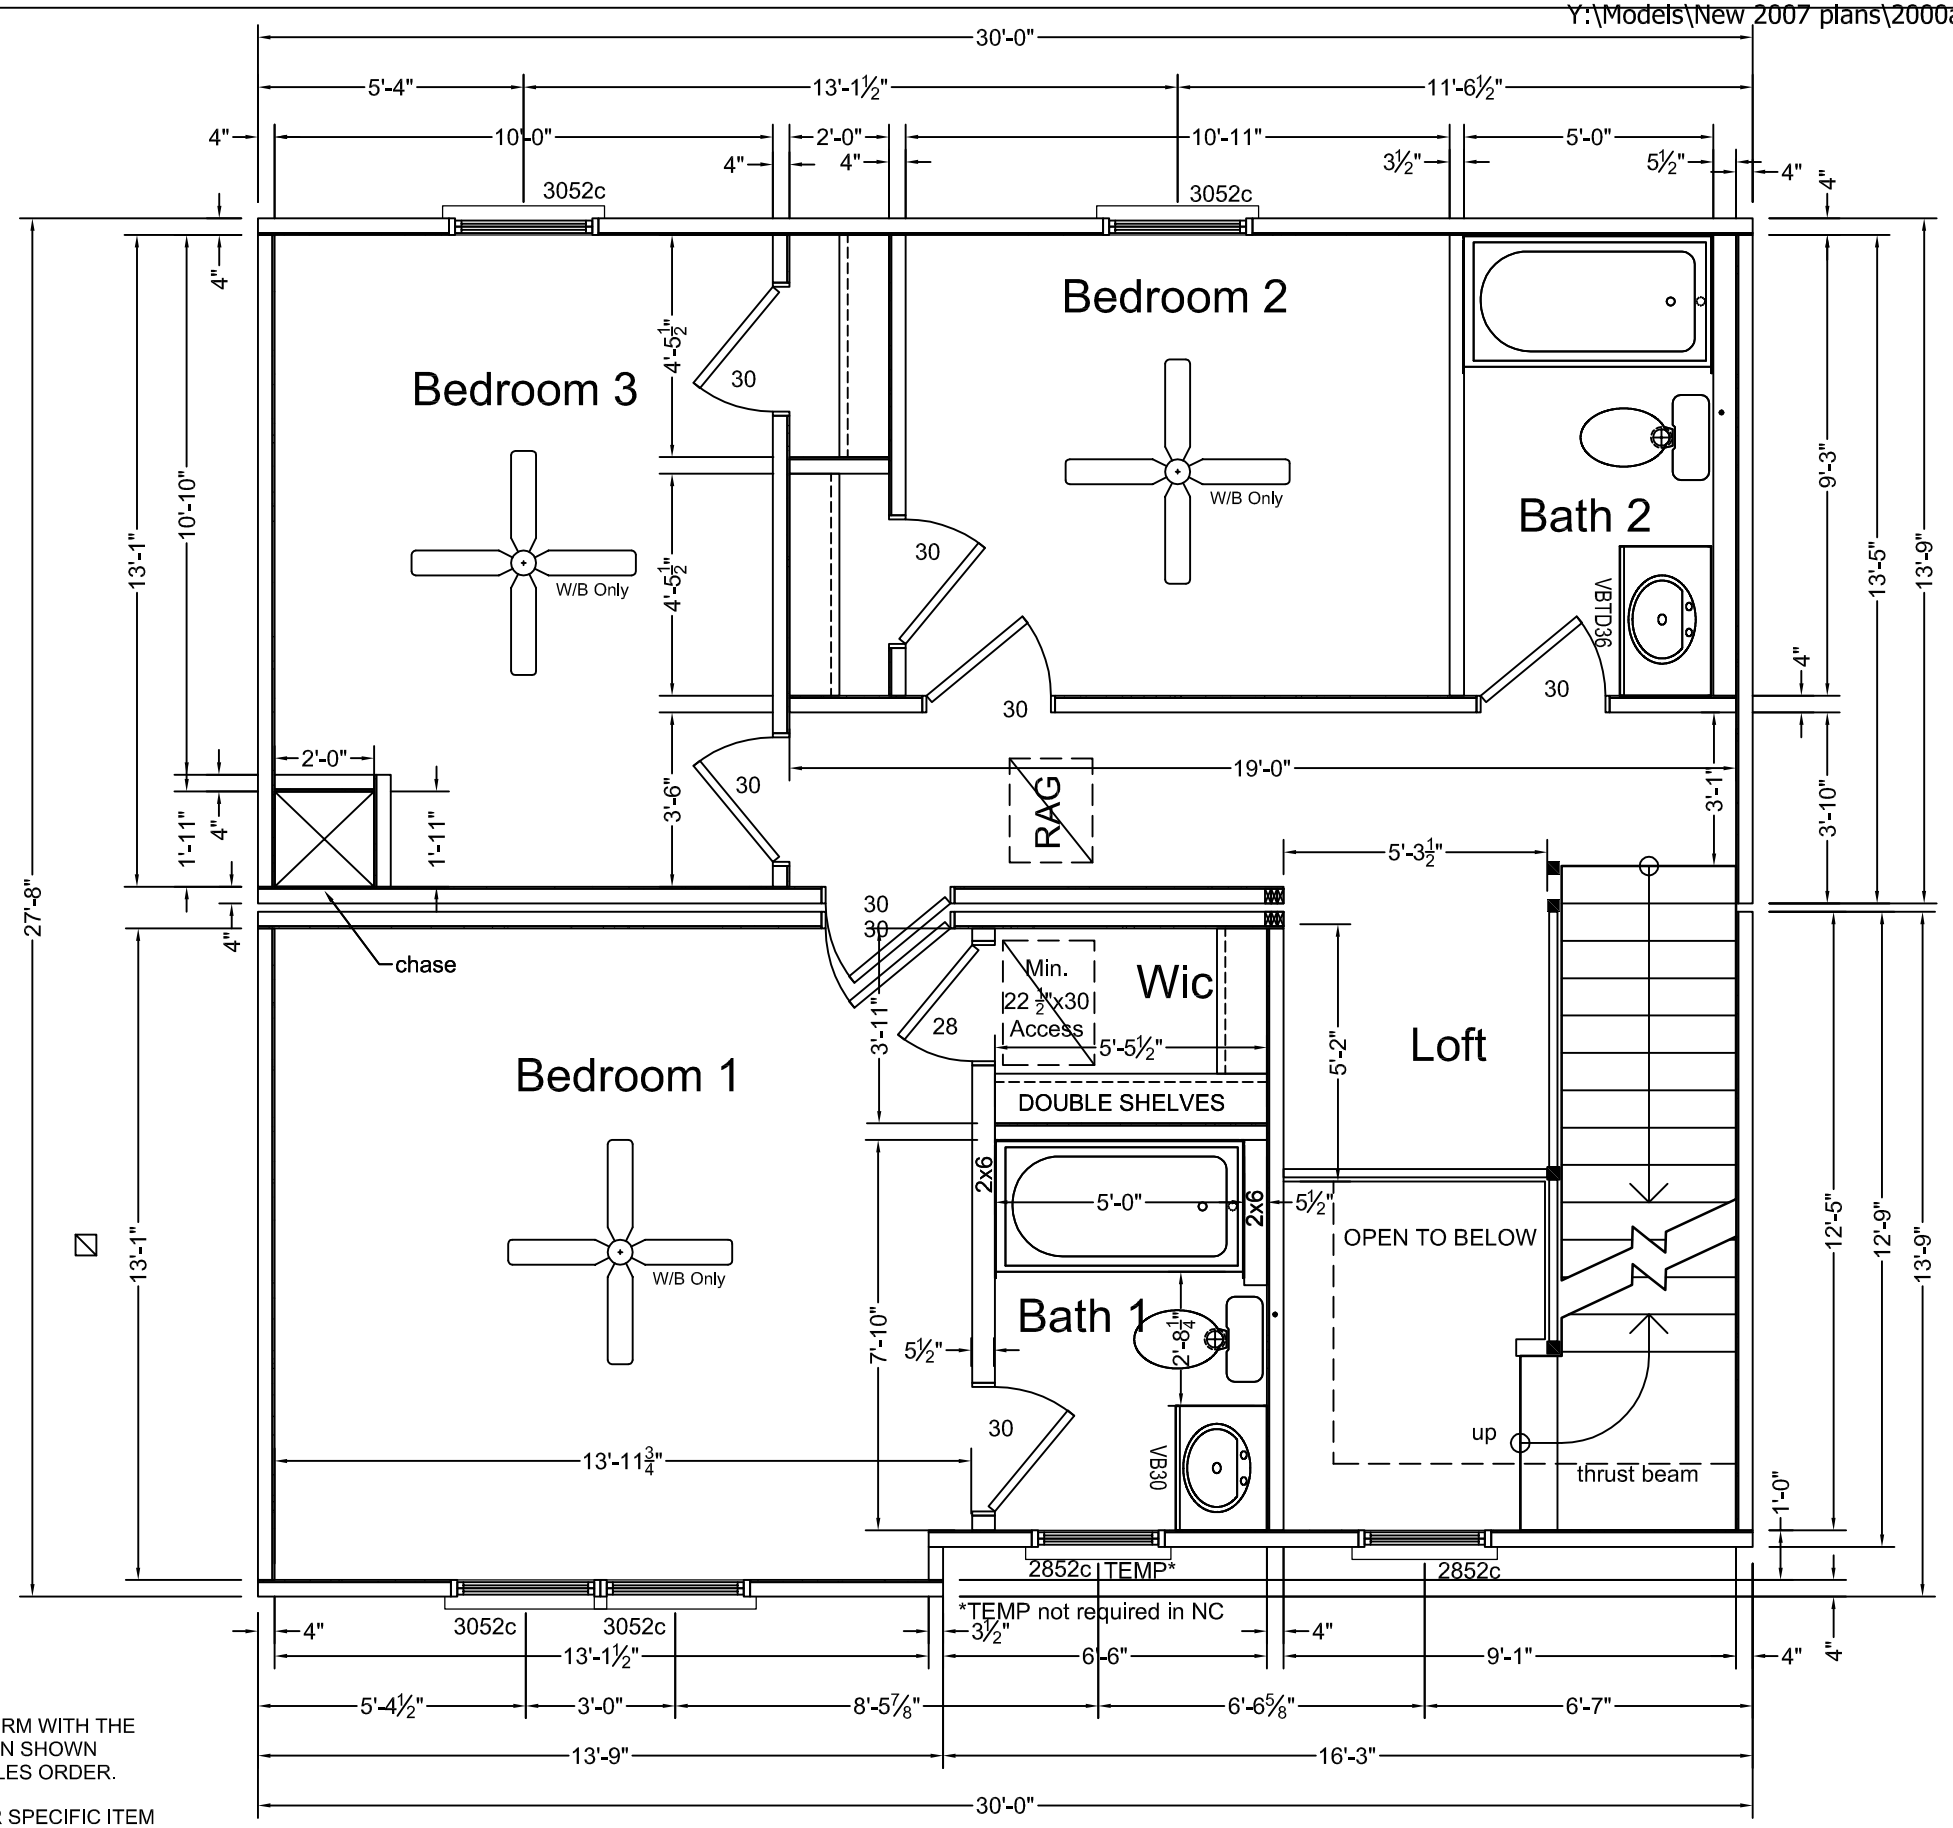

Total SQ FT	
Story	Base Area
1st story	813.75
2nd story	748.403
	1562.153

3RD PARTY SEAL

NOTES:
1. IT IS THE BUILDERS RESPONSIBLITY TO CONFIRM WITH THE SALES REPRESENTATIVE THAT ALL INFORMATION SHOWN ON THE PLANS HAS BEEN INCULDED ON THE SALES ORDER. "THE SALES ORDER IS THE FINAL CONTRACT."
2. PHONE,TV,RECESSED LIGHTS AND ANYOTHER SPECIFIC ITEM ON THE SALES ORDER MUST BE LOCATED ON A SIGNED FLOORPLAN. ITEMS NOT LOCATED IN THIS MANNER WILL BE PLACED UNDER THE DISCRETION OF ENGINEERING.
3. MATERIALS TO FINISH THE MARRIAGE WALL WILL BE SHIPPED LOOSE INSIDE THE UNIT(S). THE INSTALLATION WILL BE THE RESPONSIBILTY OF THE BUILDER. THESE ITEMS INCLUDE, BUT ARE NOT LIMITED TO DOORS, JAMBS, CASINGS, TRIM, SHEETROCK.

REVISIONS		
DATE	REVISION	BY


HandCrafted Homes


101 Eastern Minerals Road, Henderson, N.C. 27537
Phone: 252-436-0001 Fax: 252-430-6662

MODEL:	BUILDER:	FILENAME:	SERIAL NUMBER:	PAGE:
Apex	BLDR	Apex	SN	Floorplan 2 Sheet 2
DRAWN BY:	DATE:	SCALE:		03.2
DRWN	2010			


VENTILATION AT EAVE	VENTILATION AT RIDGE
2.458	2.708

ATTIC AREA	ATTIC VENTILATION REQUIRED
813.75	2.713

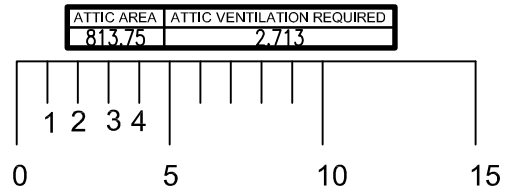


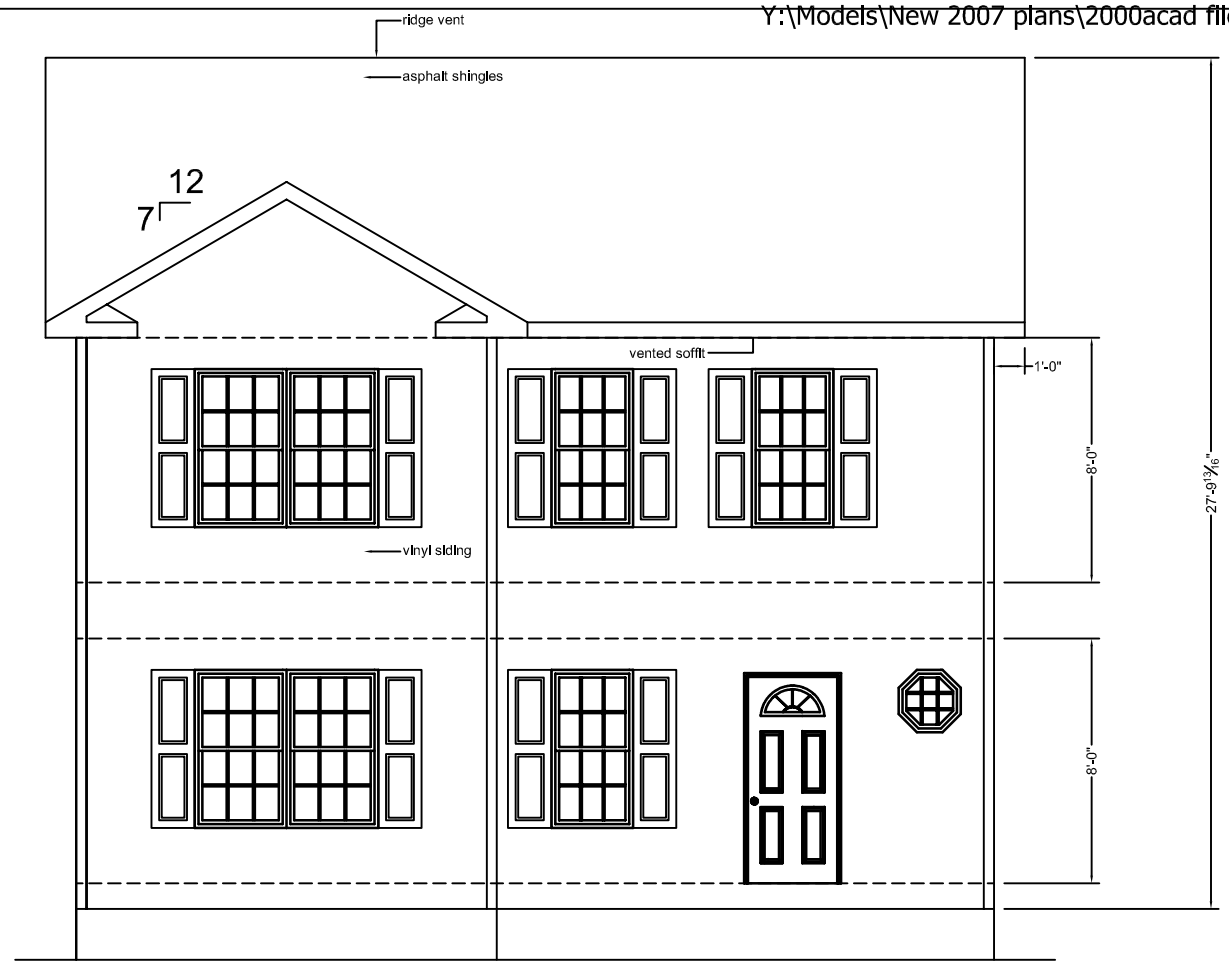


Front Elevation

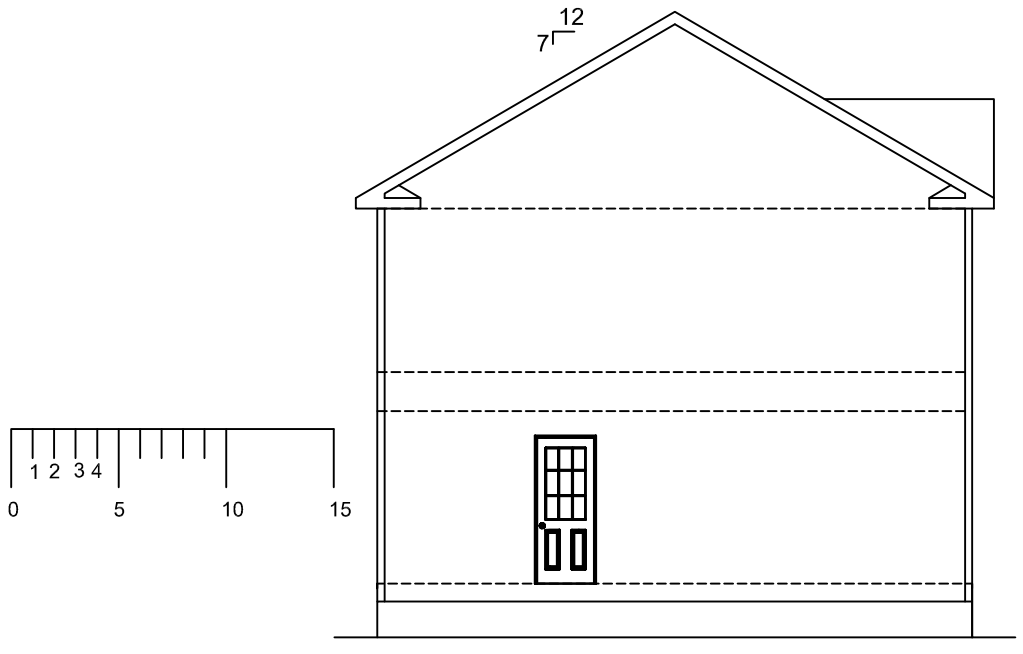

Left Elevation

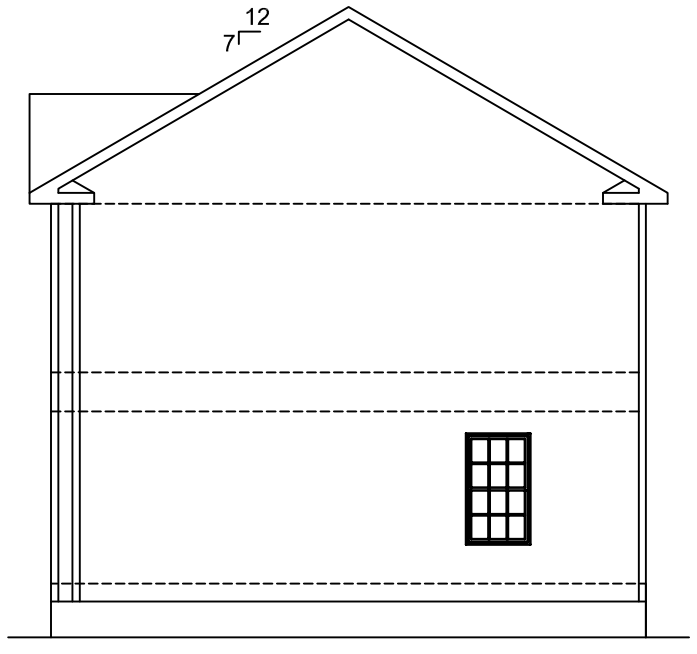

Right Elevation

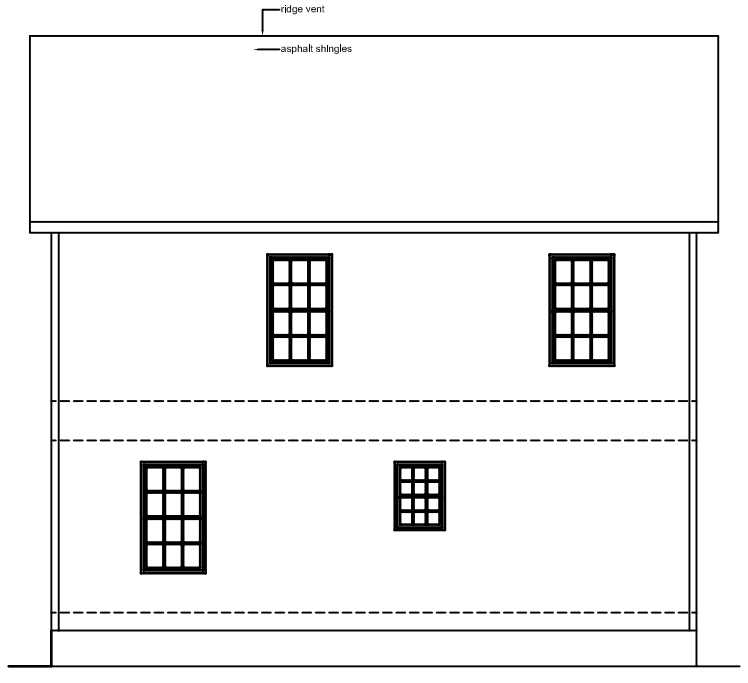

Rear Elevation

NOTES:
1. MATERIALS FOR GABLE ENDS AND OTHER MODULE UNIONS IS SHIPPED LOOSE WITH THE UNITS. IT IS THE RESPOSIBILITY OF THE BUILDER TO INSTALL THESE COMPONENTS PER MANUFACTURERS INSTRUCTIONS THESE COMPONENTS INCLUDE BUT ARE NOT LIMITED TO SIDING, FASCIA, SOFFIT.
1. MATERIALS TO COMPLETE THE ROOF ASSEMBLY IS PROVIDED BY HCH AND SHIPPED LOOSE WITH THE UNIT(S). IT IS THE RESPONSIBILITY OF THE BUILDER TO INSTALL THESE COMPONENTS USING THE FASTENING DETAILS PROVIDED BY HCH. THESE ITEMS INCLUDE BUT ARE NOT LIMITED TO DORMERS, GABLE END WALLS, KNEE WALLS, SHINGLES (FASTENED PER MII).

3RD PARTY SEAL

REVISIONS		
DATE	REVISION	BY

HandCrafted Homes
101 Eastern Minerals Road, Henderson, N.C. 27537
Phone: 252-436-0001 Fax: 252-430-6662

MODEL:	BUILDER:	FILENAME:	SERIAL NUMBER:	PAGE:
Apex	BLDR	Apex	SN	Ext. Elevation Sheet 1 05.1
DRAWN BY:	DATE:	SCALE:		
DRWN	2010			