

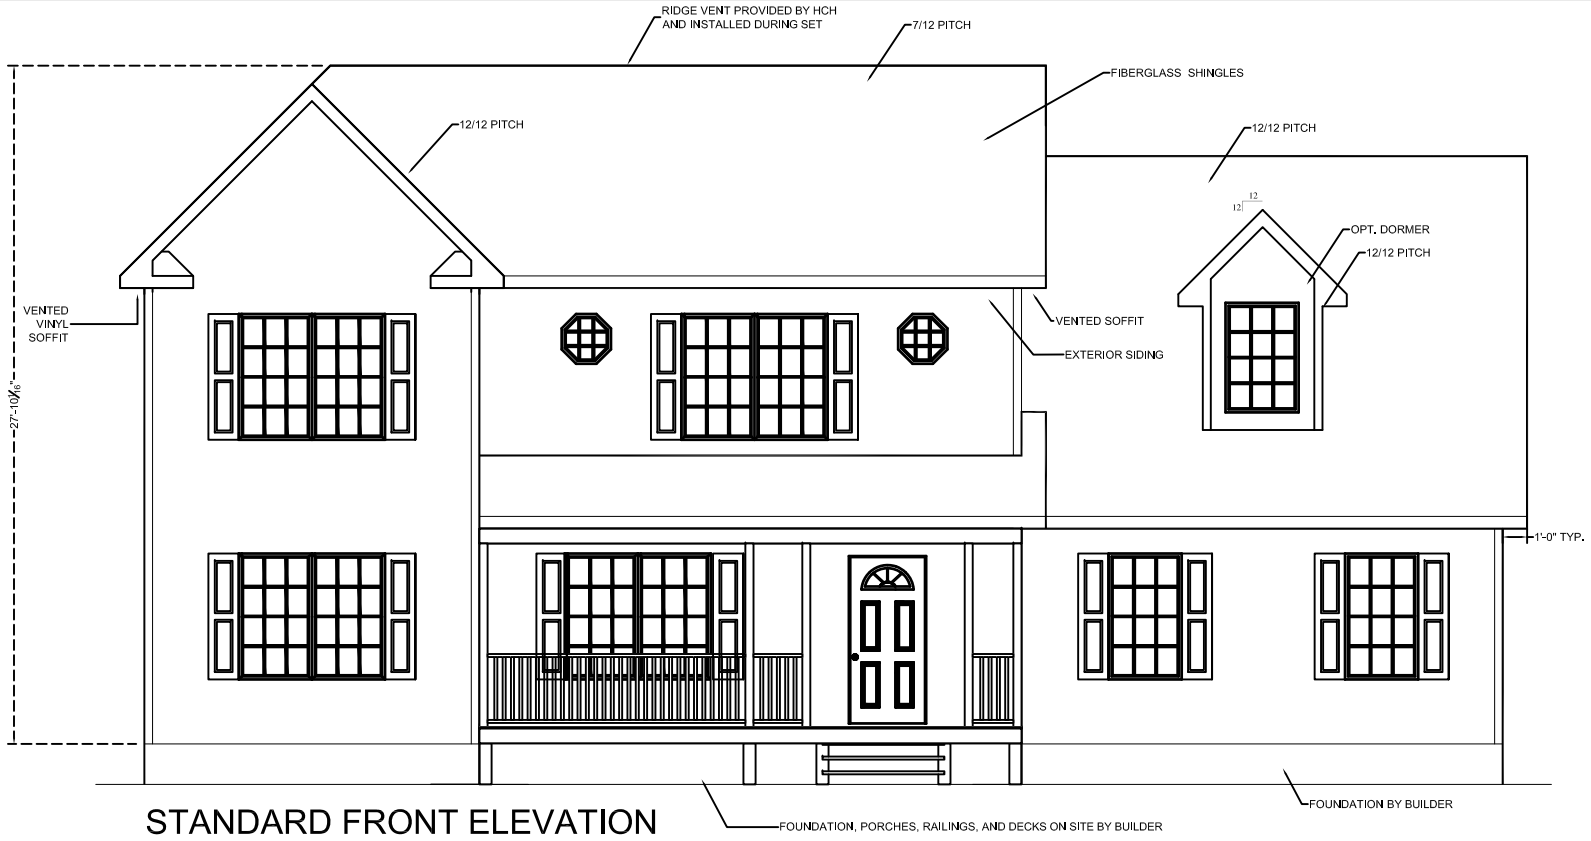


STANDARD FRONT ELEVATION


SHOWN WITH ROOF PITCHES AS NOTED

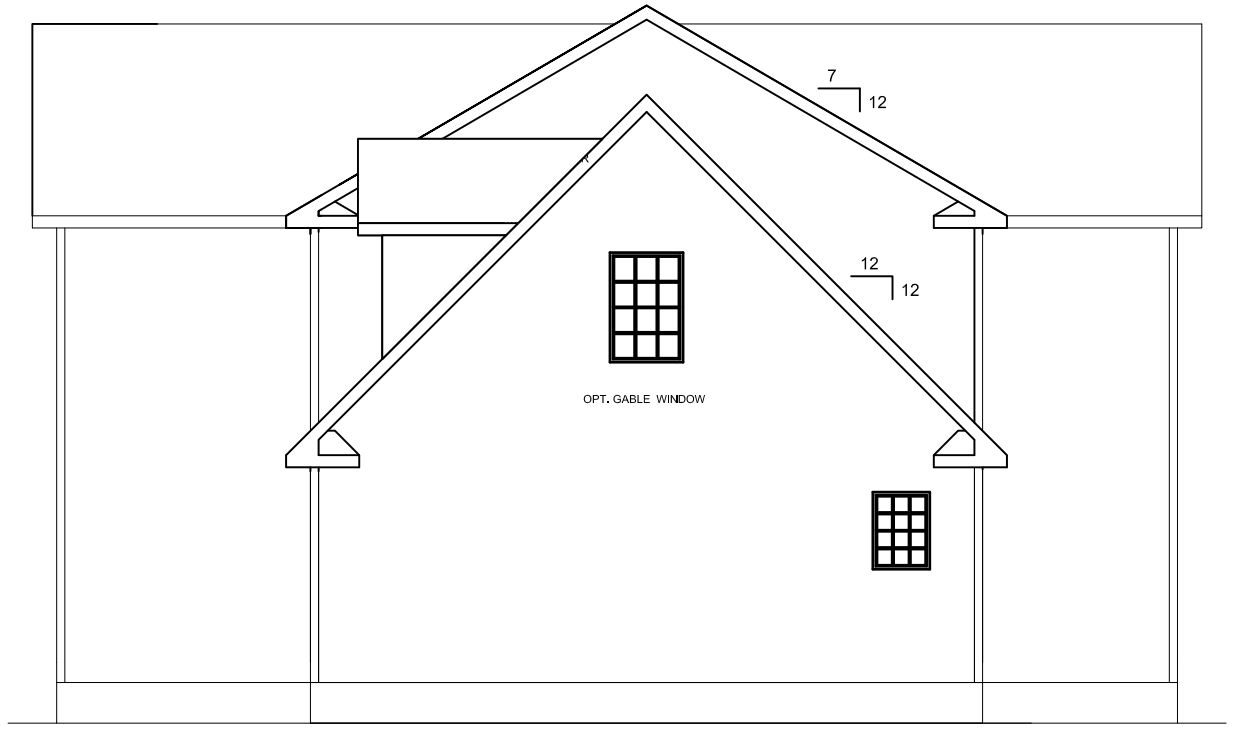

RIGHT ELEVATION

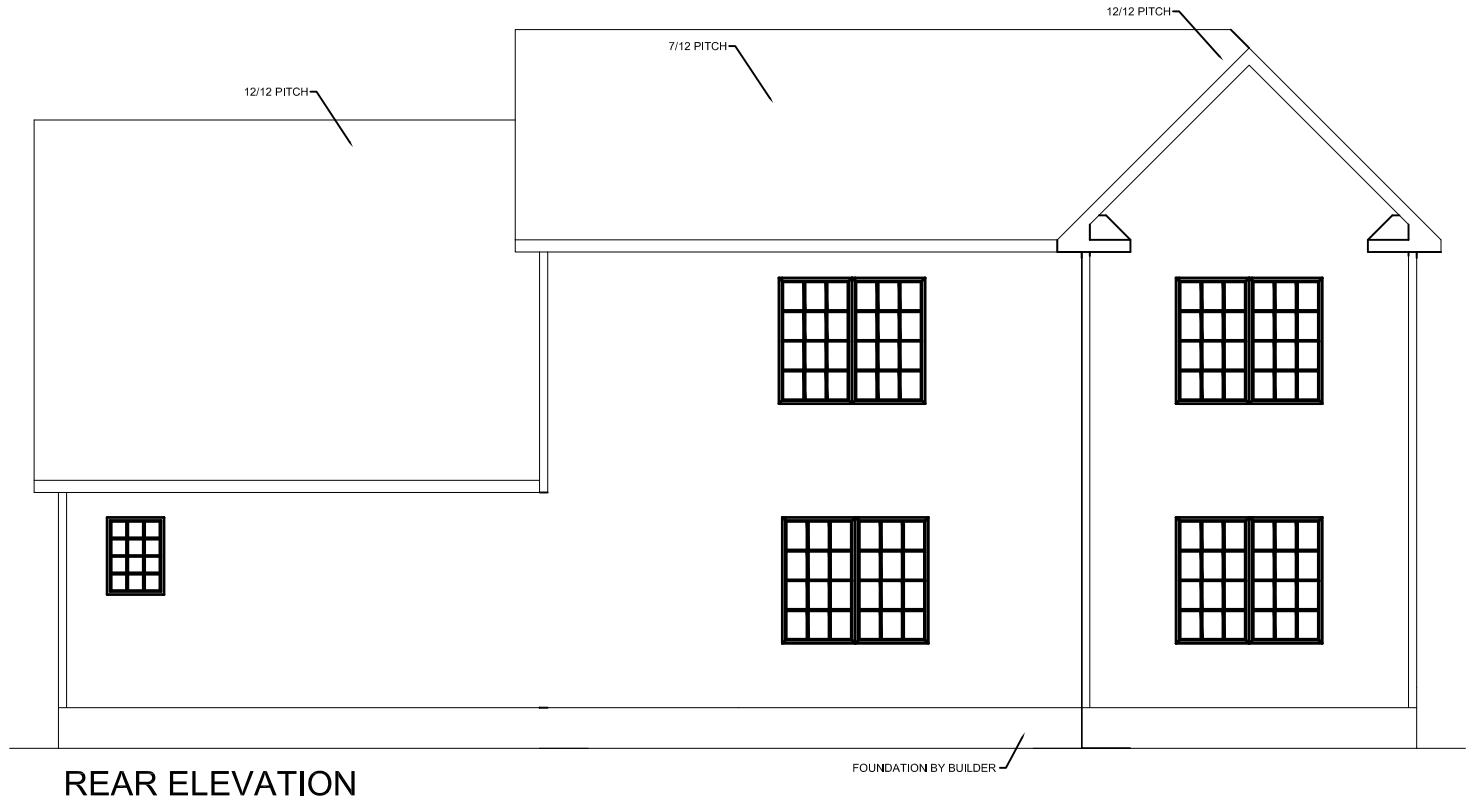


REAR ELEVATION

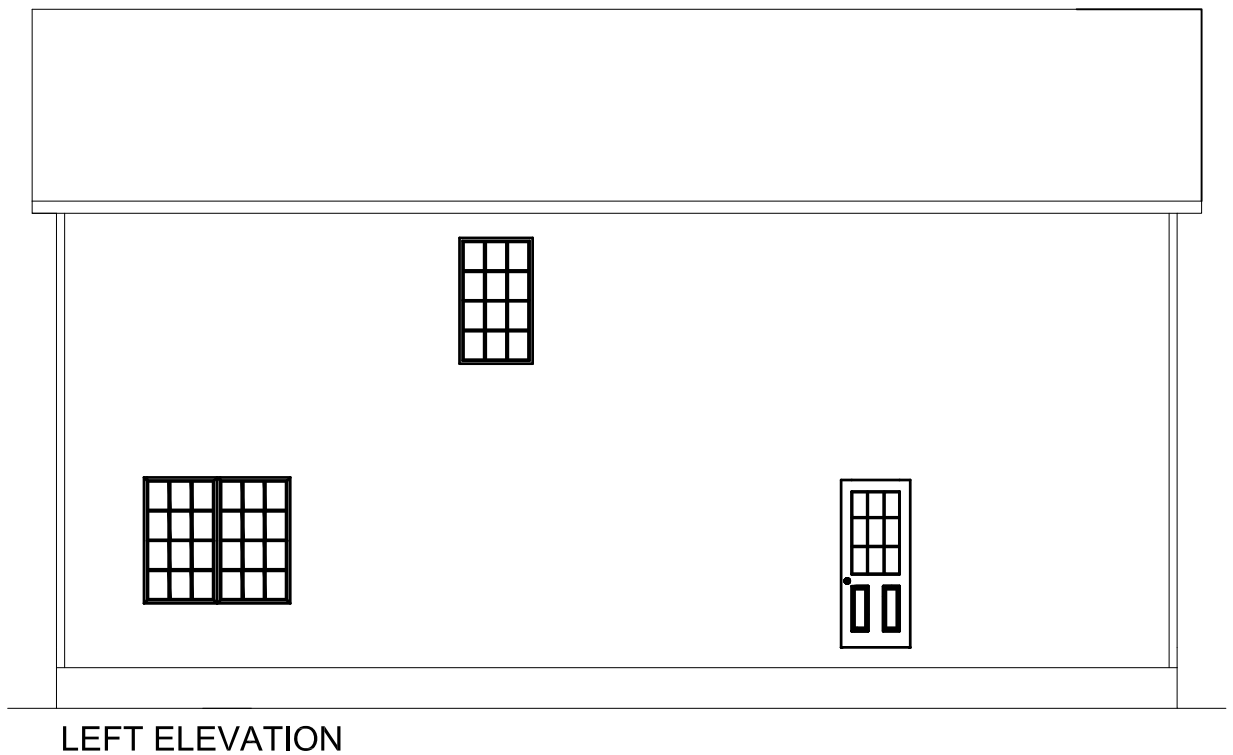

LEFT ELEVATION

ATTIC AREA :_____SF
ATTIC VENTILATION REQUIRED :_____SF

NOTES:
1. MATERIALS FOR GABLE ENDS AND OTHER MODULE UNIONS IS SHIPPED LOOSE WITH THE UNITS. IT IS THE RESPOSIBILITY OF THE BUILDER TO INSTALL THESE COMPONENTS PER MANUFACTURERS INSTRUCTIONS THESE COMPONENTS INCLUDE BUT ARE NOT LIMITED TO SIDING, FASCIA, SOFFIT.
1. MATERIALS TO COMPLETE THE ROOF ASSEMBLY IS PROVIDED BY HCH AND SHIPPED LOOSE WITH THE UNIT(S). IT IS THE RESPONSIBILITY OF THE BUILDER TO INSTALL THESE COMPONENTS USING THE FASTENING DETAILS PROVIDED BY HCH. THESE ITEMS INCLUDE BUT ARE NOT LIMITED TO DORMERS, GABLE END WALLS, KNEE WALLS, SHINGLES (FASTENED PER MII).

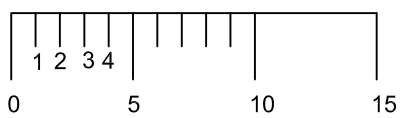


REVISIONS

DATE	REVISION	BY

HandCrafted Homes
101 Eastern Minerals Road, Henderson, N.C. 27537
Phone: 252-436-0001 Fax: 252-430-6662

MODEL:	BUILDER:	FILENAME:	SERIAL NUMBER:	PAGE:
Westmore	BLDR	P-	SN	EXT ELEV SHEET 1 05.1
DRAWN BY:	DATE:	SCALE:		
DRWN	-07	1/8" = 1'-0"		

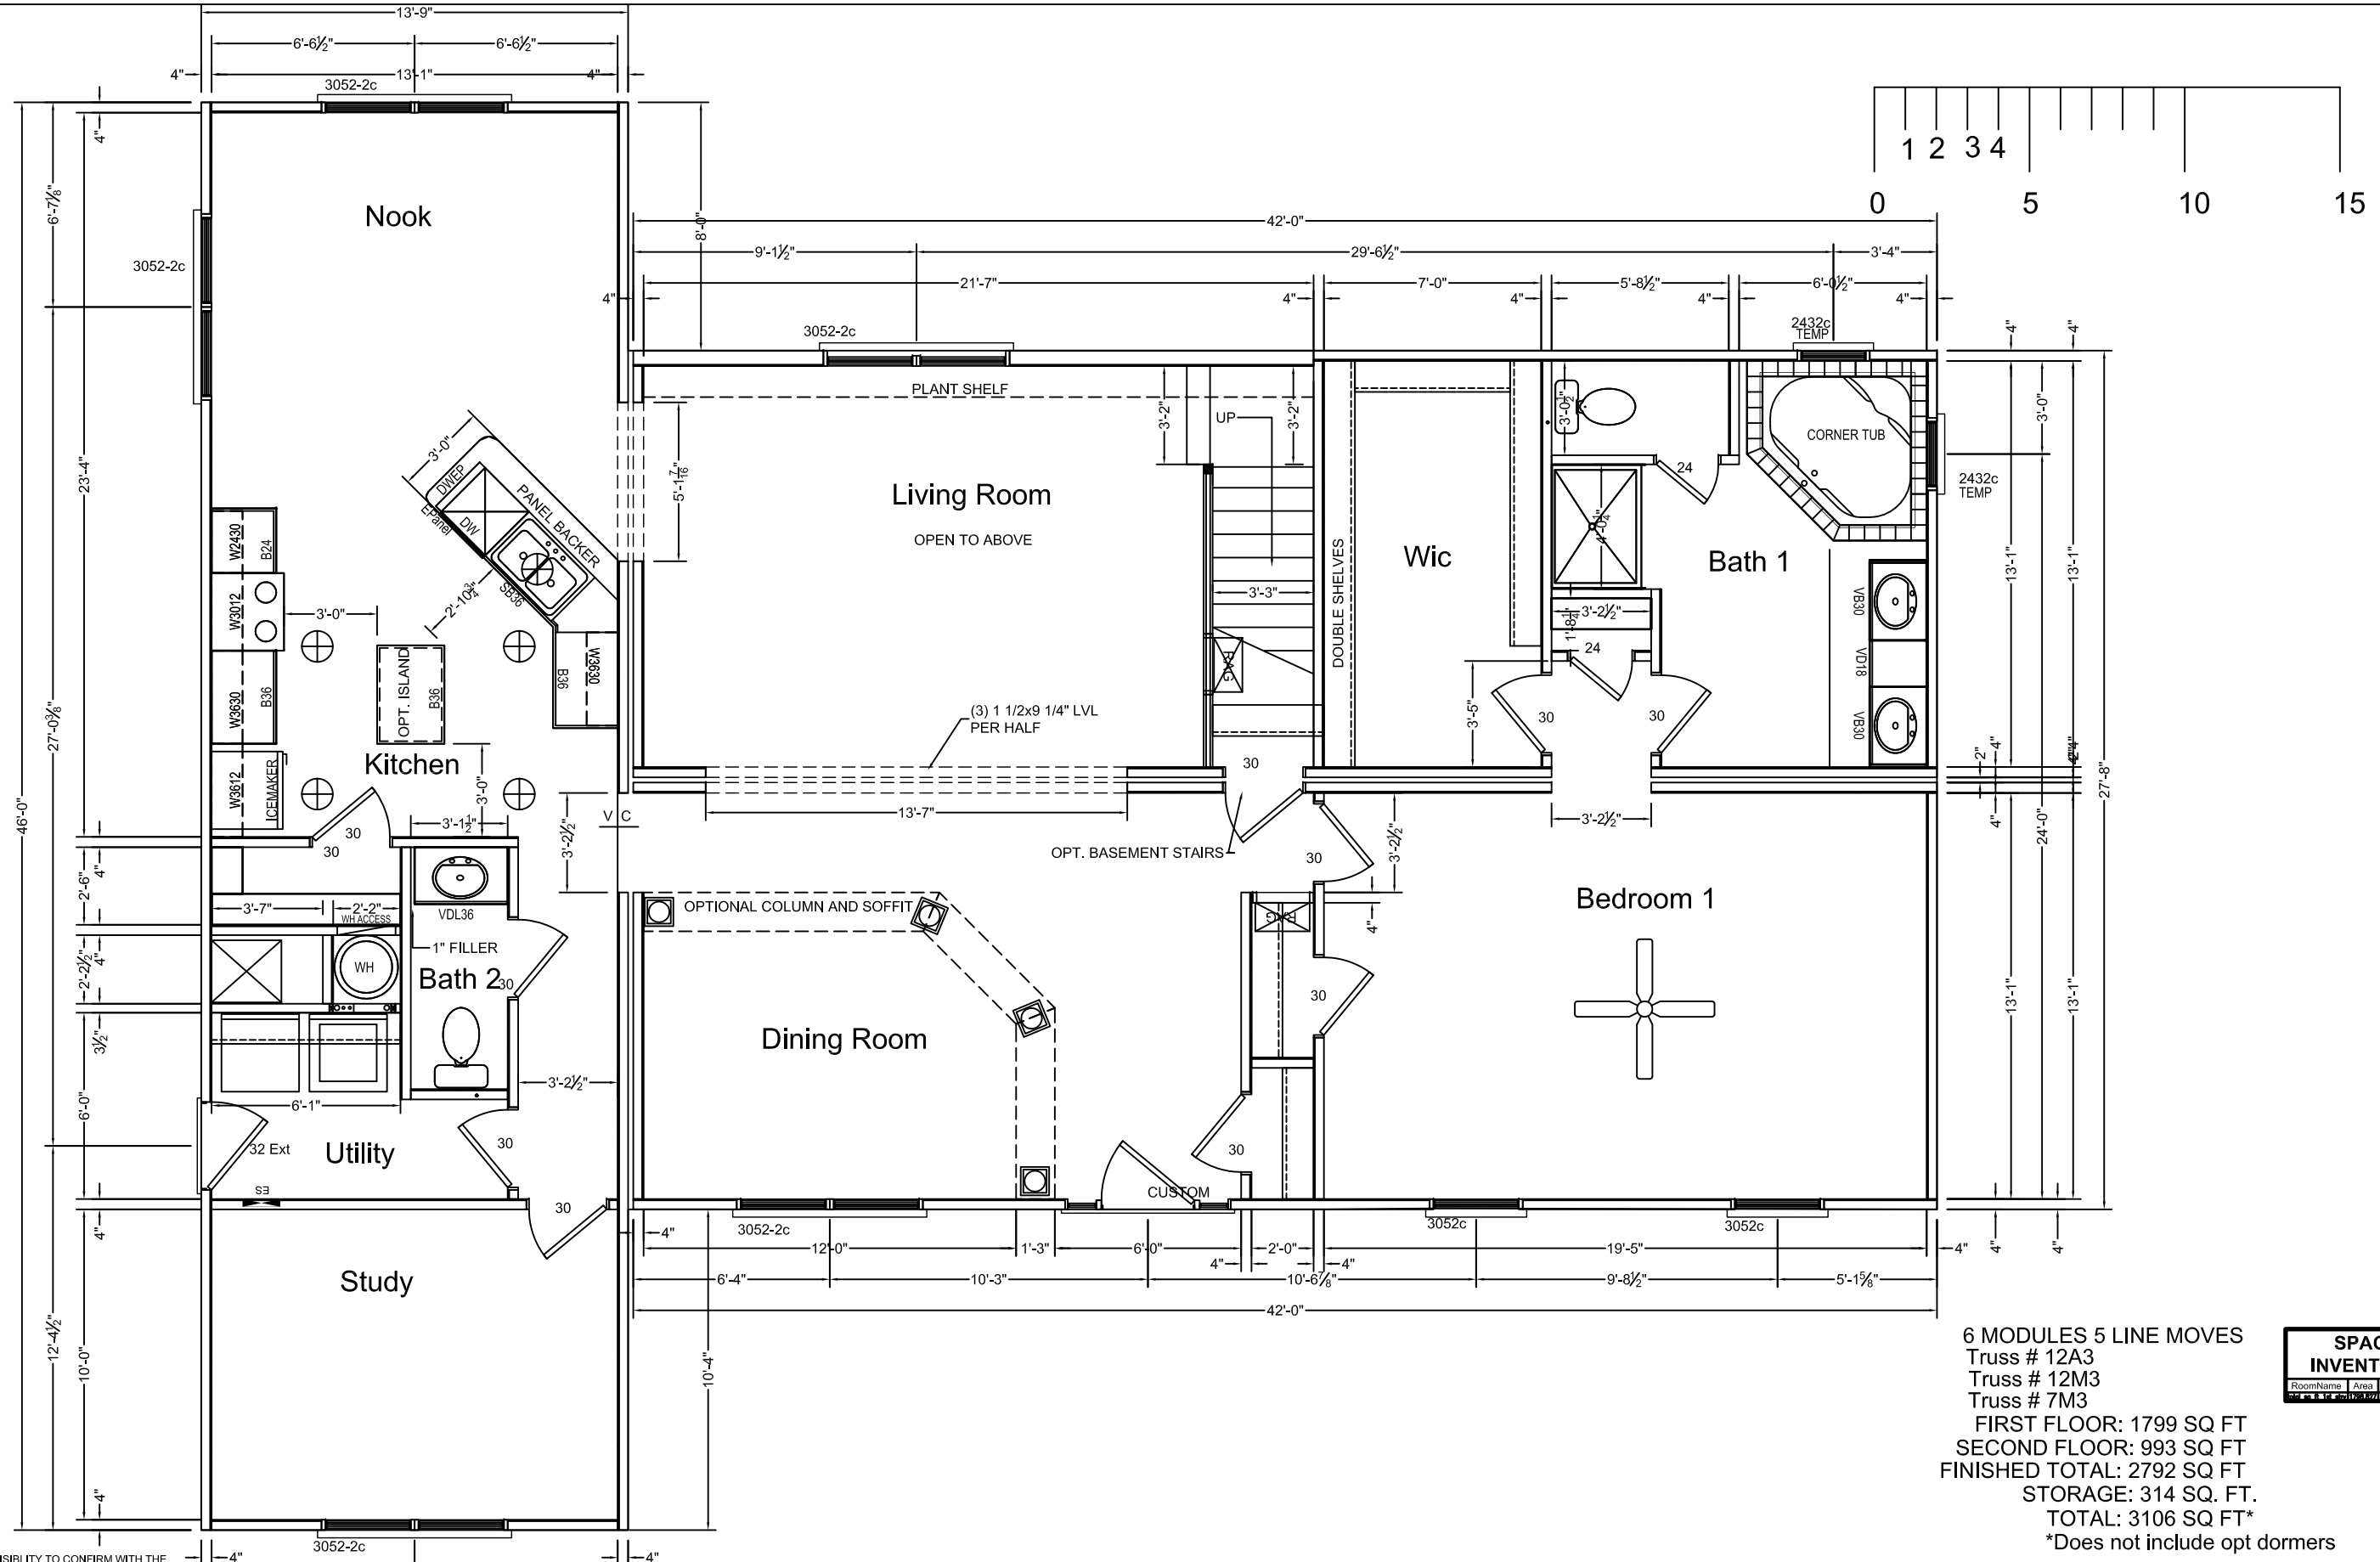

NOTES:
1. IT IS THE BUILDERS RESPONSIBLITY TO CONFIRM WITH THE SALES REPRESENTATIVE THAT ALL INFORMATION SHOWN ON THE PLANS HAS BEEN INCULDED ON THE SALES ORDER. "THE SALES ORDER IS THE FINAL CONTRACT."
2. PHONE,TV,RECESSED LIGHTS AND ANYOTHER SPECIFIC ITEM ON THE SALES ORDER MUST BE LOCATED ON A SIGNED FLOORPLAN. ITEMS NOT LOCATED IN THIS MANNER WILL BE PLACED UNDER THE DISCRETION OF ENGINEERING.
3. MATERIALS TO FINISH THE MARRIAGE WALL WILL BE SHIPPED LOOSE INSIDE THE UNIT(S). THE INSTALLATION WILL BE THE RESPONSIBILITY OF THE BUILDER. THESE ITEMS INCLUDE, BUT ARE NOT LIMITED TO DOORS, JAMBS, CASINGS, TRIM, SHEETROCK.

6 MODULES 5 LINE MOVES
Truss # 12A3
Truss # 12M3
Truss # 7M3
FIRST FLOOR: 1799 SQ FT
SECOND FLOOR: 993 SQ FT
FINISHED TOTAL: 2792 SQ FT
STORAGE: 314 SQ. FT.
TOTAL: 3106 SQ FT*
*Does not include opt dormers


SPACE INVENTORY
RoomName | Area | LIGHT | VENT

REVISIONS		
DATE	REVISION	BY

HandCrafted Homes

101 Eastern Minerals Road, Henderson, N.C. 27537
Phone: 252-436-0001 Fax: 252-430-6662

MODEL:	BUILDER:	FILENAME:	SERIAL NUMBER:	PAGE:
Westmore	BLDR	P-	SN	FLOORPLAN SHEET 1 03.1
DRAWN BY:	DATE:	SCALE:		
DRWN	-07	3/16" = 1'-0"		

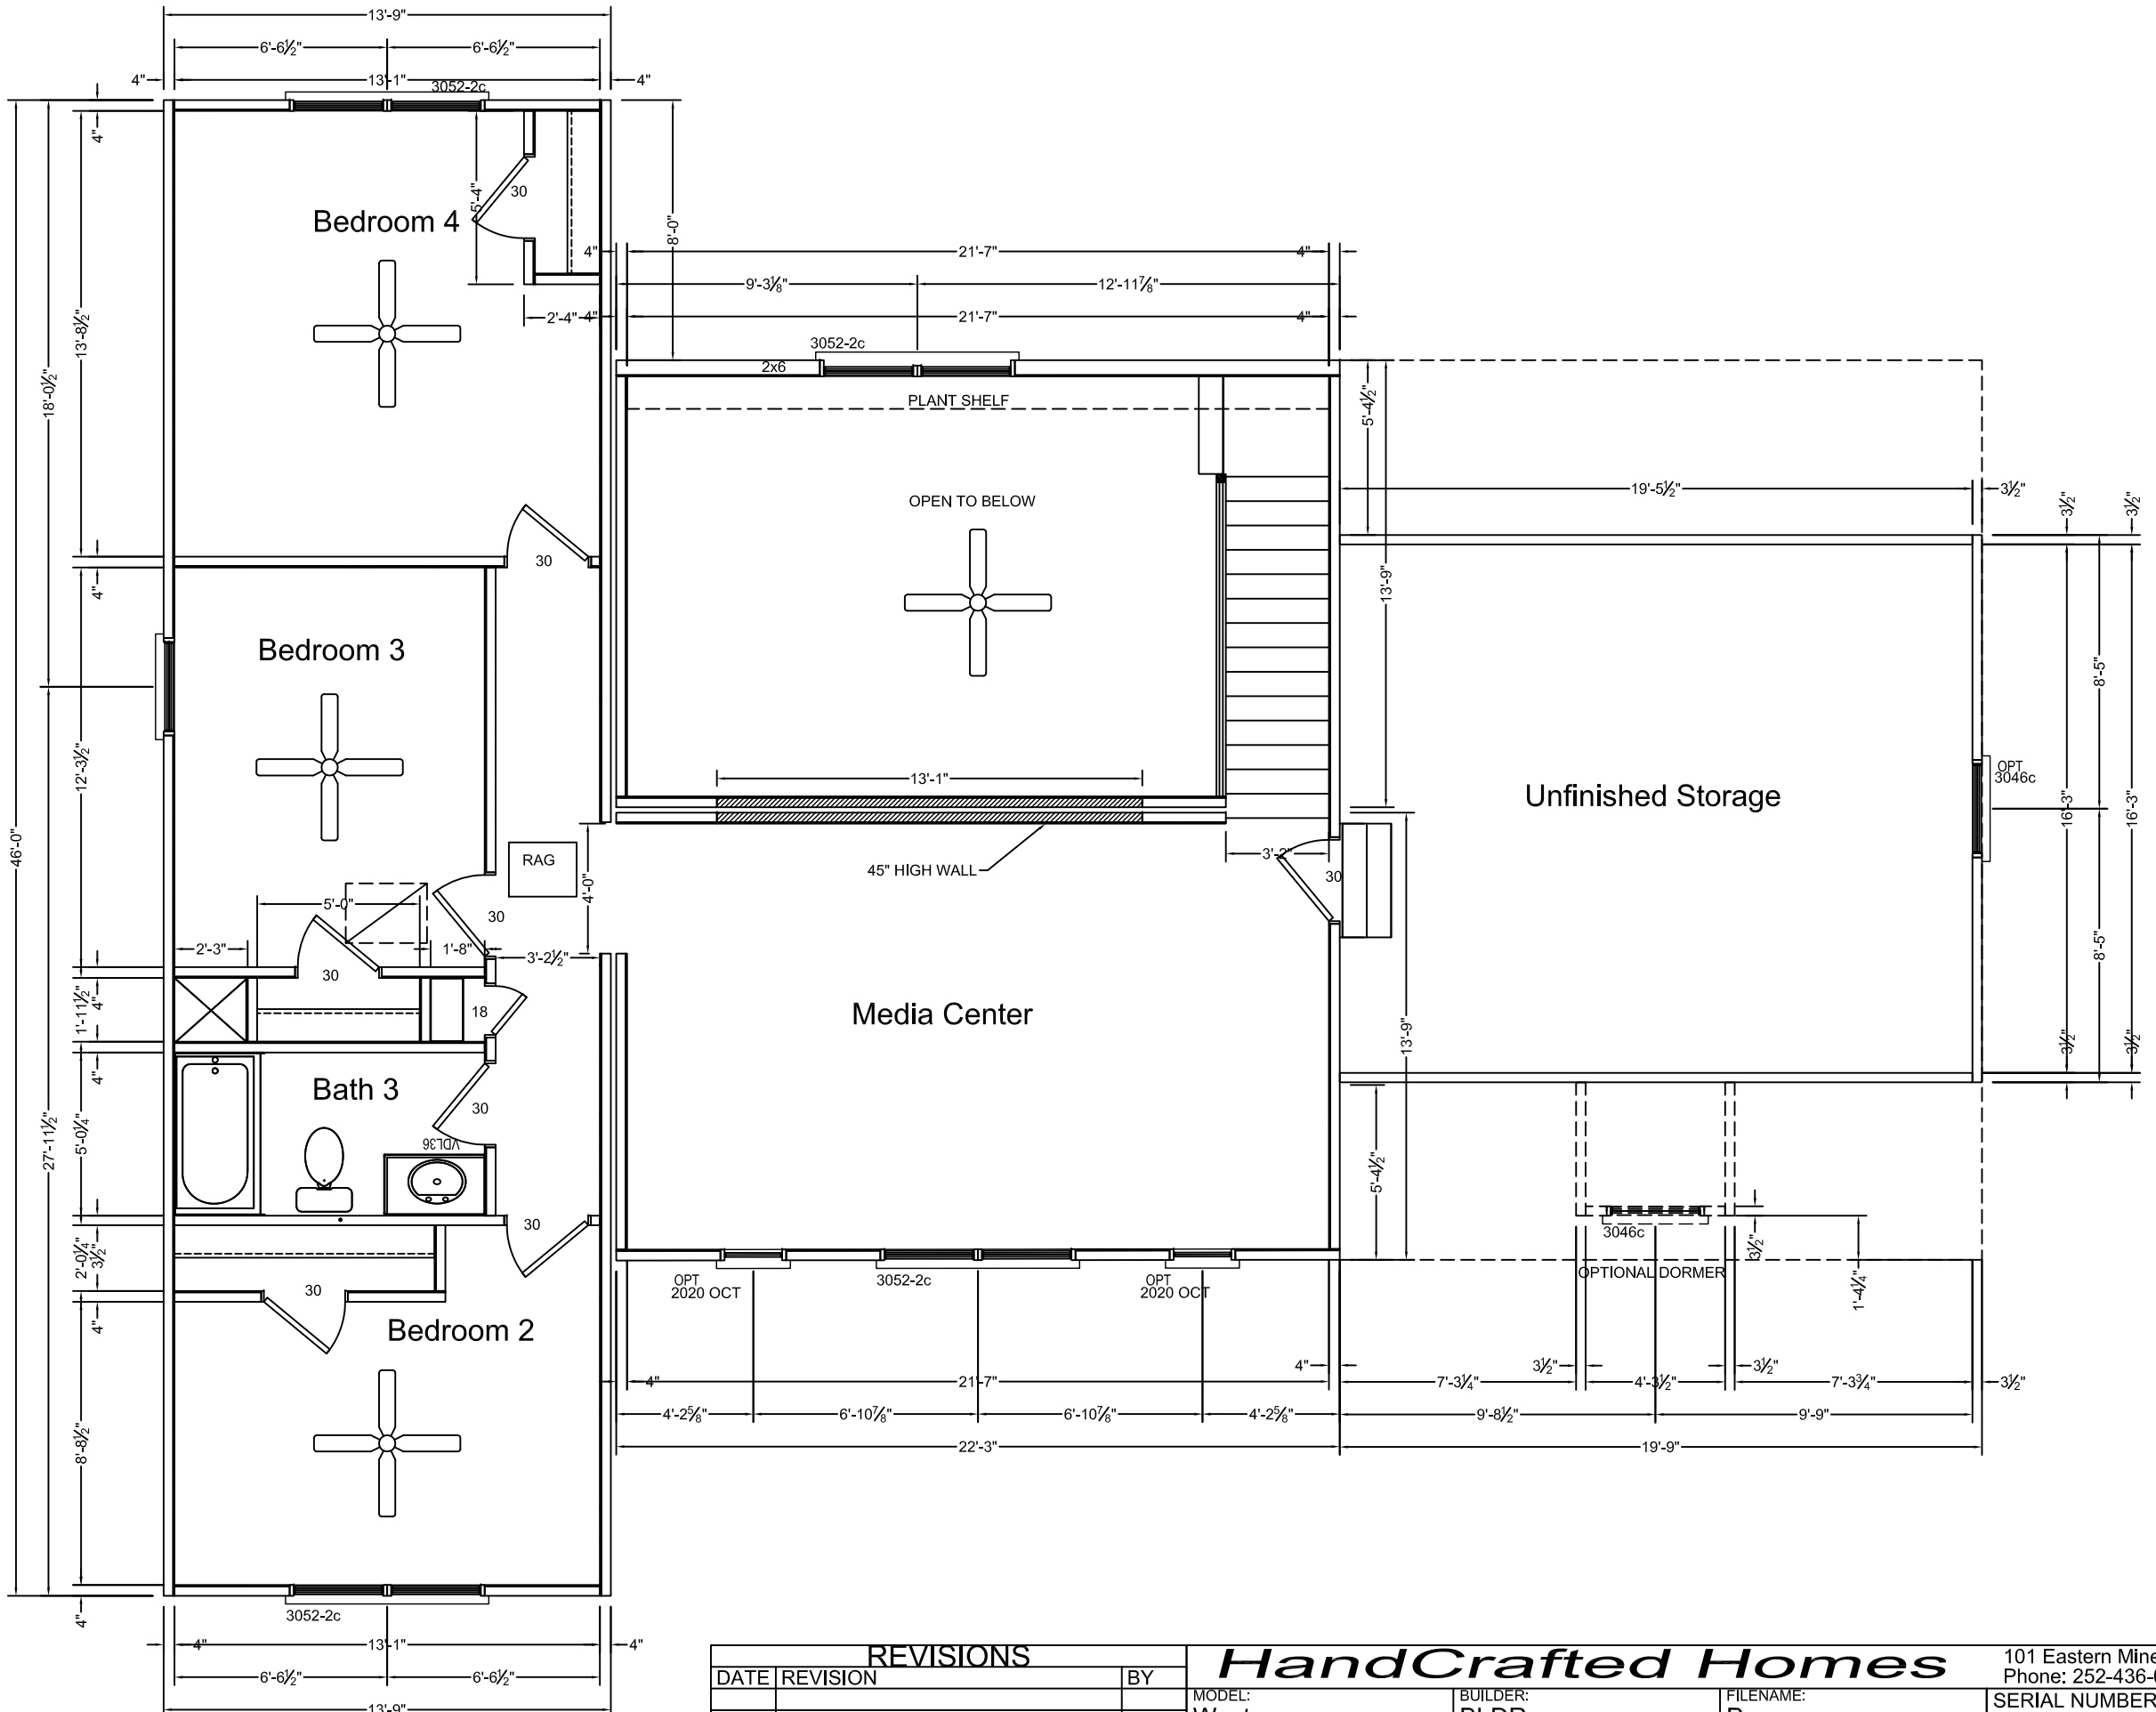

REVISIONS		
DATE	REVISION	BY

HandCrafted Homes

101 Eastern Minerals Road, Henderson, N.C. 27537
Phone: 252-436-0001 Fax: 252-430-6662

MODEL:	BUILDER:	FILENAME:	SERIAL NUMBER:	PAGE:
Westmore	BLDR	P-	SN	FLOORPLAN SHEET 2 03.2
DRAWN BY:	DATE:	SCALE:		
DRWN	-07	3/16" = 1'-0"		