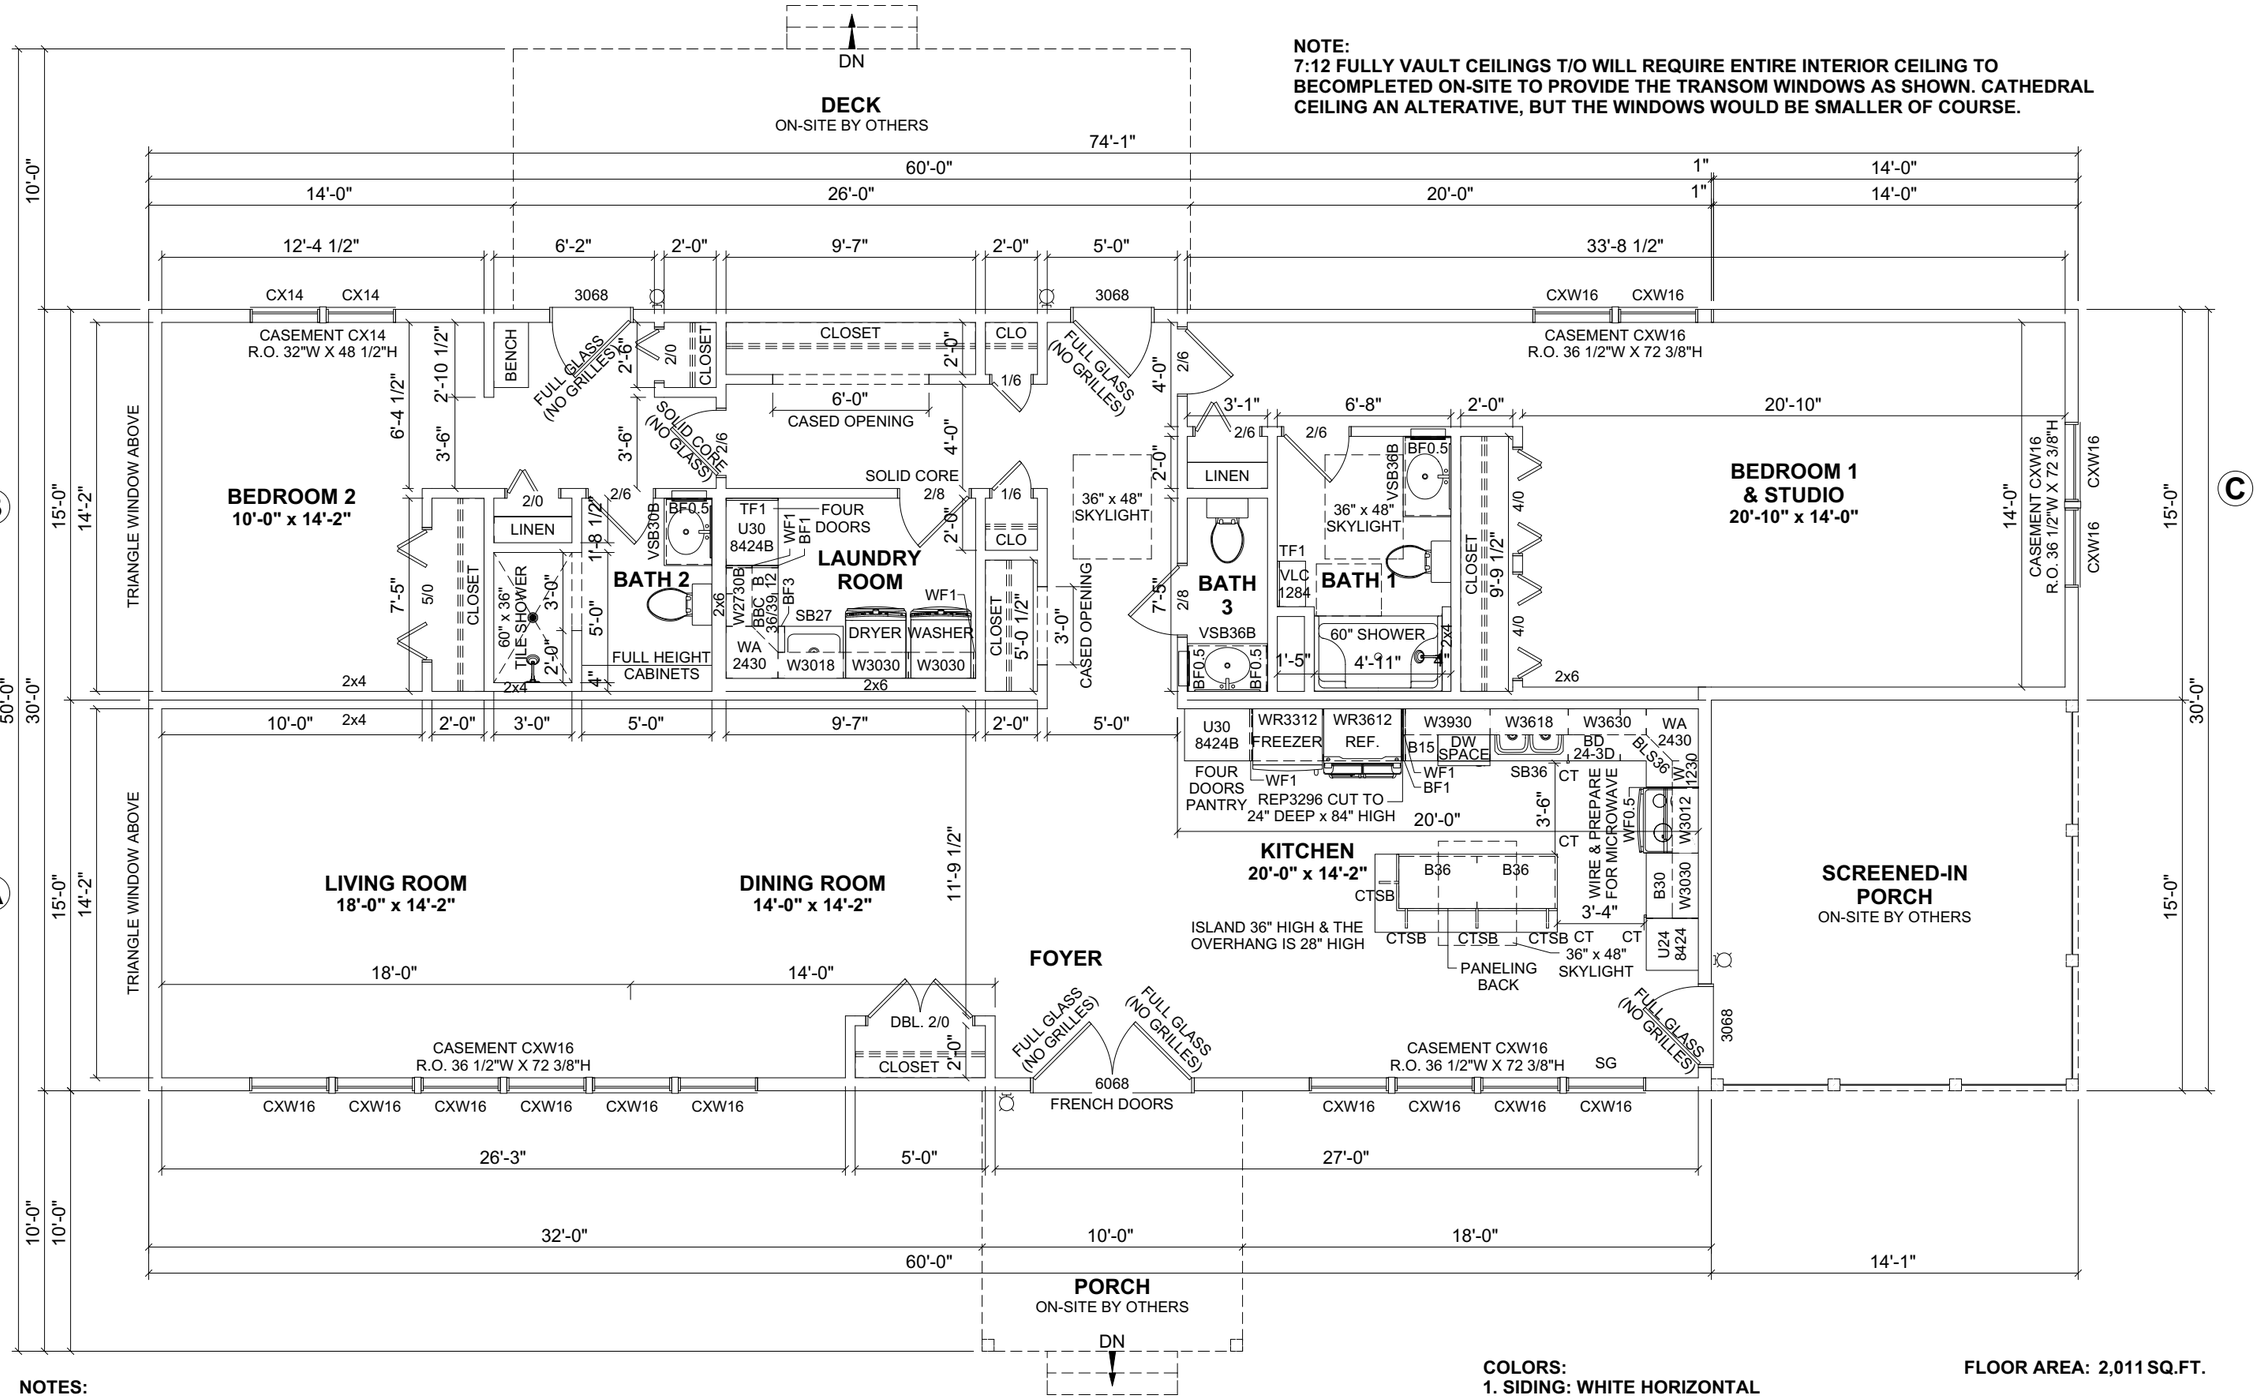


NOTE:
7:12 FULLY VAULT CEILINGS T/O WILL REQUIRE ENTIRE INTERIOR CEILING TO BECOMPLETED ON-SITE TO PROVIDE THE TRANSOM WINDOWS AS SHOWN. CATHEDRAL CEILING AN ALTERATIVE, BUT THE WINDOWS WOULD BE SMALLER OF COURSE.

NOTES:
1. 2x6 EXTERIOR WALLS EXCEPT AS NOTED.
2. 2x4 INTERIOR WALLS EXCEPT AS NOTED.
3. 8'-0" CEILING HEIGHT.
4. FULLY VAULT CEILING THROUGH-OUIT.
5. ANDERSEN 400 SERIES WINDOWS.

NOTE: BASEBOARD TRIM SQUARE WHITE 1X6" AND DOOR/WINDOW TRIM 1X4".

COLORS:
1. SIDING: WHITE HORIZONTAL
2. WINDOW EXTERIOR: BLACK
3. WINDOW INTERIOR: WHITE
4. INTERIOR DOOR: WHITE
5. SKYLIGHT EXTERIOR: BLACK
6. SKYLIGHT INTERIOR: WHITE

FLOOR AREA:	2,011 SQ.FT.
SCREENED-IN PORCH:	211 SQ.FT.
PORCH:	100 SQ.FT.
DECK:	260 SQ.FT.
TOTAL AREA:	360 SQ.FT.

DISCLAIMER: THESE DRAWINGS ARE ARTISTS RENDERINGS ONLY AND FINAL PROJECT MAY NOT BE IDENTICAL TO THAT SHOWN HERE. PROPRIETARY WORK PRODUCT AND PROPERTY OF EXPRESS HOMES, INC. DBA IMPRESA MODULAR AND DEVELOPED FOR THE EXCLUSIVE USE OF IMPRESA MODULAR. USE OF THESE DRAWINGS AND CONCEPTS CONTAINED THEREIN WITHOUT WRITTEN PERMISSION OF IMPRESA MODULAR IS PROHIBITED.

REVISION:	DATE:	BY:
0	06/05/2025	SC
1	06/06/2025	SC

FLOOR PLAN


CUSTOMER:

ADDRESS: -


impresa MODULAR
1586 WINCHESTER AVE.
MARTINSBURG, WV 25405
FAX: 877-419-2505
WWW.IMPRESAMODULAR.COM

SCALE: N.T.S.

SHEET: 1.1

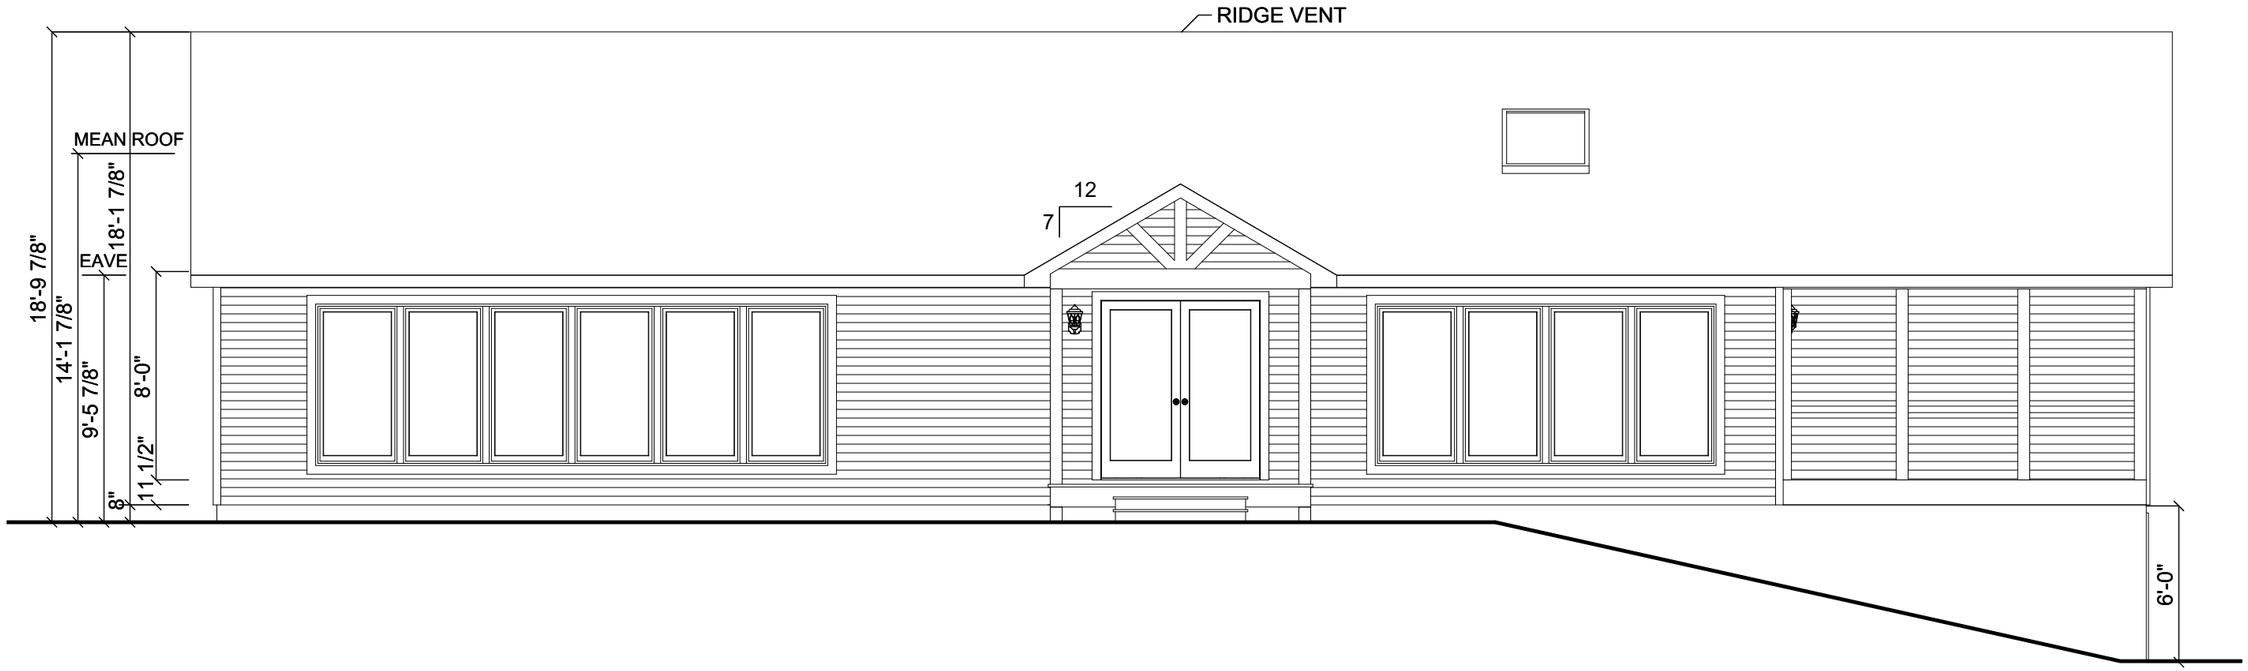

FRONT ELEVATION

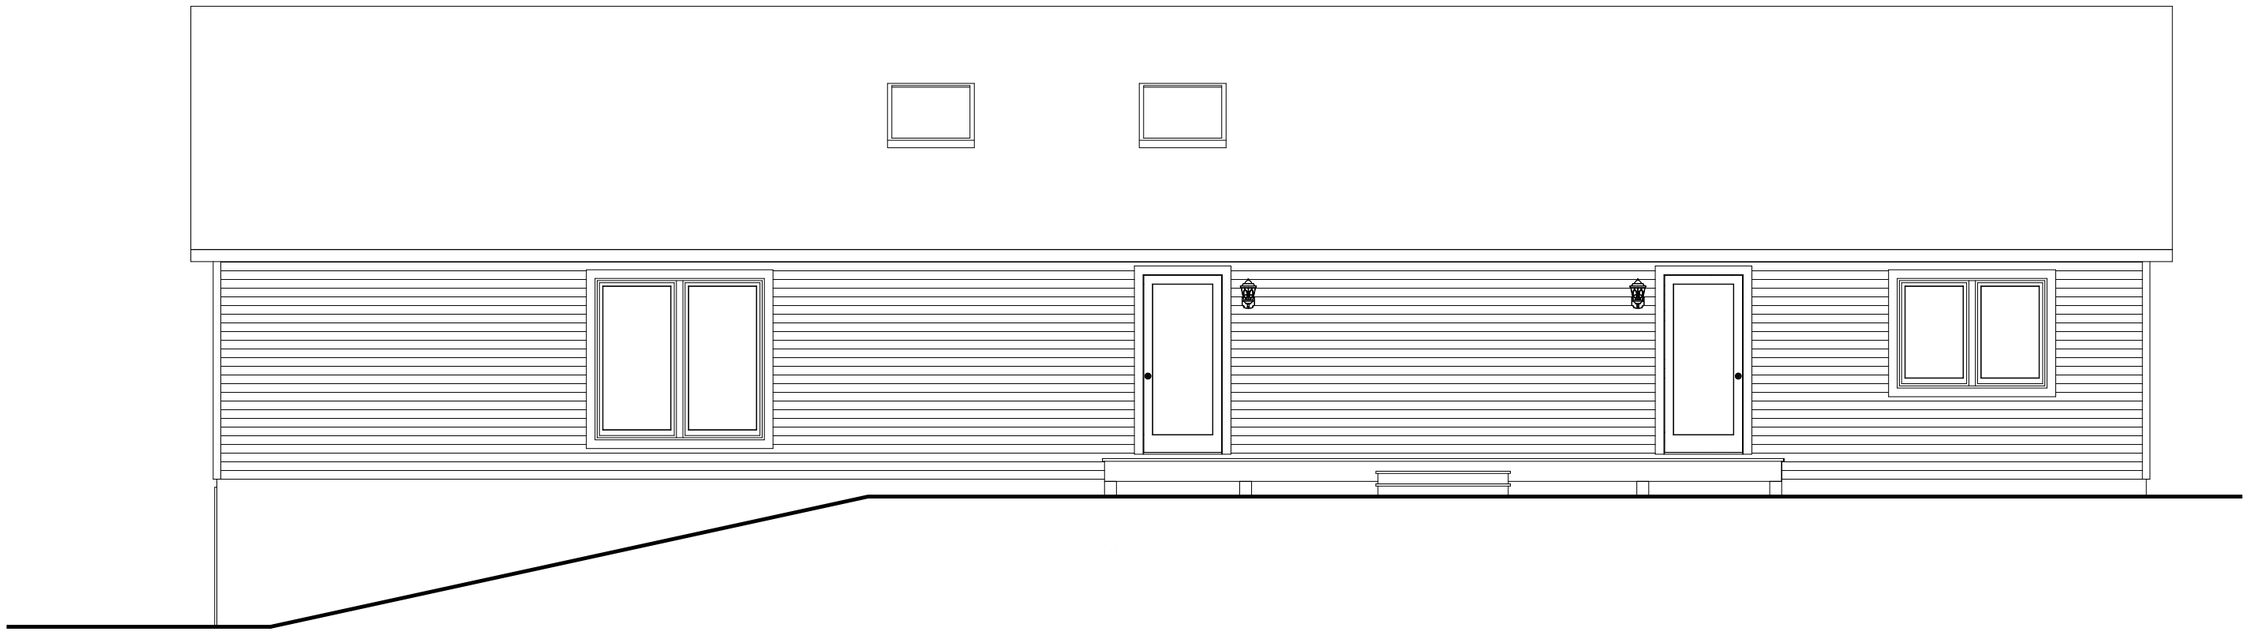

REAR ELEVATION

DISCLAIMER: THESE DRAWINGS ARE ARTISTS RENDERINGS ONLY AND FINAL PROJECT MAY NOT BE IDENTICAL TO THAT SHOWN HERE. PROPRIETARY WORK PRODUCT AND PROPERTY OF EXPRESS HOMES, INC. DBA IMPRESA MODULAR AND DEVELOPED FOR THE EXCLUSIVE USE OF IMPRESA MODULAR. USE OF THESE DRAWINGS AND CONCEPTS CONTAINED THEREIN WITHOUT WRITTEN PERMISSION OF IMPRESA MODULAR IS PROHIBITED.

REVISION:	DATE:	BY:
0	06/05/2025	SC
1	06/06/2025	SC

ELEVATIONS


CUSTOMER:

ADDRESS: -


impresa MODULAR
1586 WINCHESTER AVE.
MARTINSBURG, WV 25405
FAX: 877-419-2505
WWW.IMPRESAMODULAR.COM

SCALE: N.T.S.

SHEET: 2.0

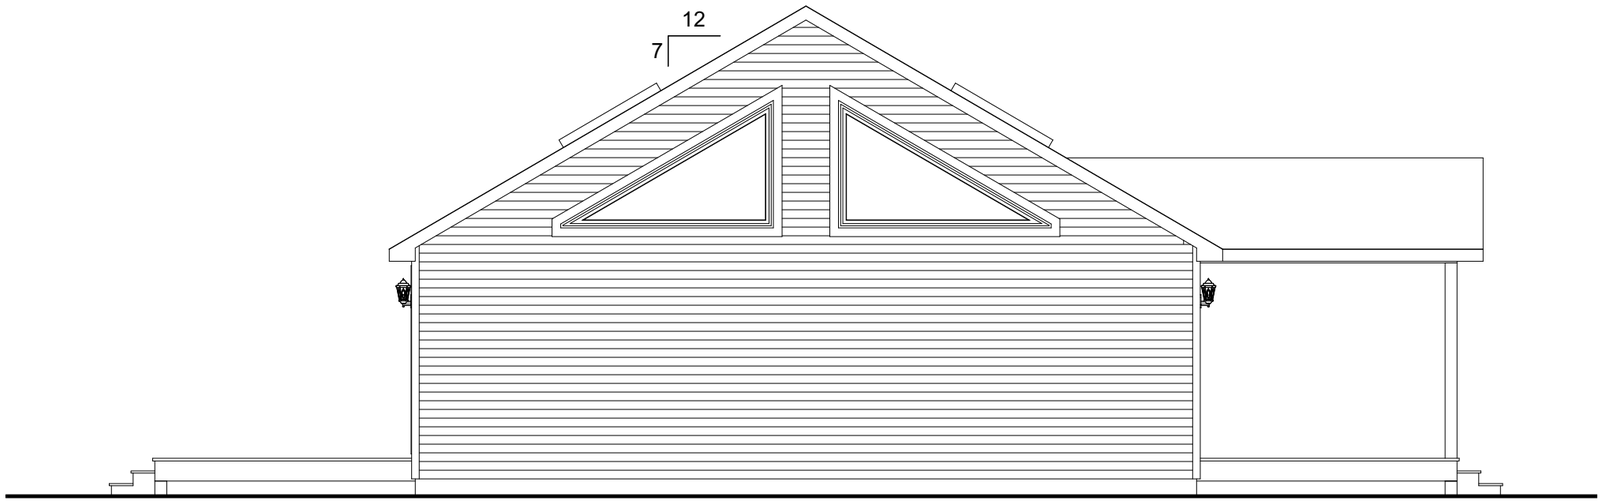

LEFT ELEVATION

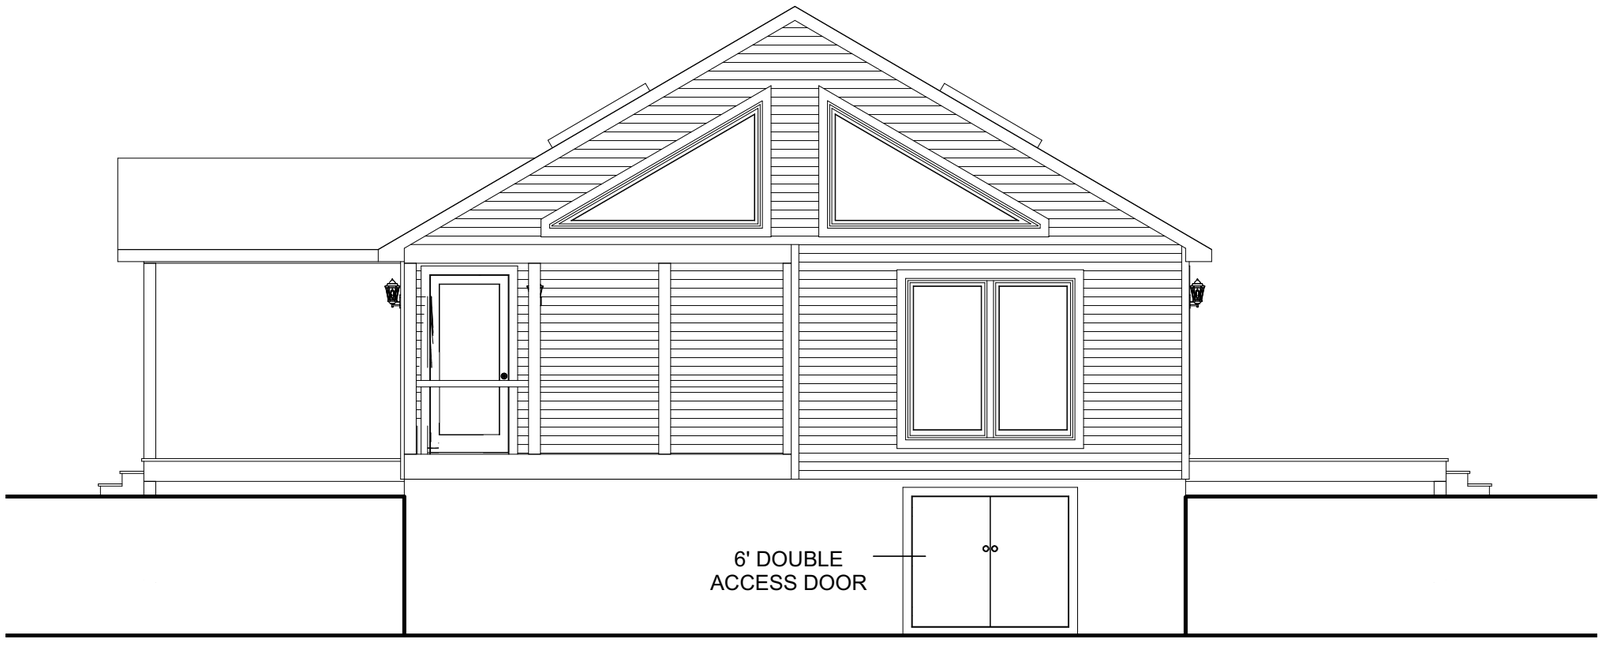

RIGHT ELEVATION

DISCLAIMER: THESE DRAWINGS ARE ARTISTS RENDERINGS ONLY AND FINAL PROJECT MAY NOT BE IDENTICAL TO THAT SHOWN HERE. PROPRIETARY WORK PRODUCT AND PROPERTY OF EXPRESS HOMES, INC. DBA IMPRESA MODULAR AND DEVELOPED FOR THE EXCLUSIVE USE OF IMPRESA MODULAR. USE OF THESE DRAWINGS AND CONCEPTS CONTAINED THEREIN WITHOUT WRITTEN PERMISSION OF IMPRESA MODULAR IS PROHIBITED.

REVISION:	DATE:	BY:	REVISION:	DATE:	BY:
0	06/05/2025	SC			
1	06/06/2025	SC			

ELEVATIONS

CUSTOMER:


ADDRESS: -

impresa MODULAR
1586 WINCHESTER AVE.
MARTINSBURG, WV 25405
FAX: 877-419-2505
WWW.IMPRESAMODULAR.COM

SCALE: N.T.S.

SHEET: 2.1

NOTE:
7:12 FULLY VAULT CEILINGS T/O WILL REQUIRE ENTIRE INTERIOR CEILING TO BECOMPLETED ON-SITE TO PROVIDE THE TRANSOM WINDOWS AS SHOWN. CATHEDRAL CEILING AN ALTERATIVE, BUT THE WINDOWS WOULD BE SMALLER OF COURSE.

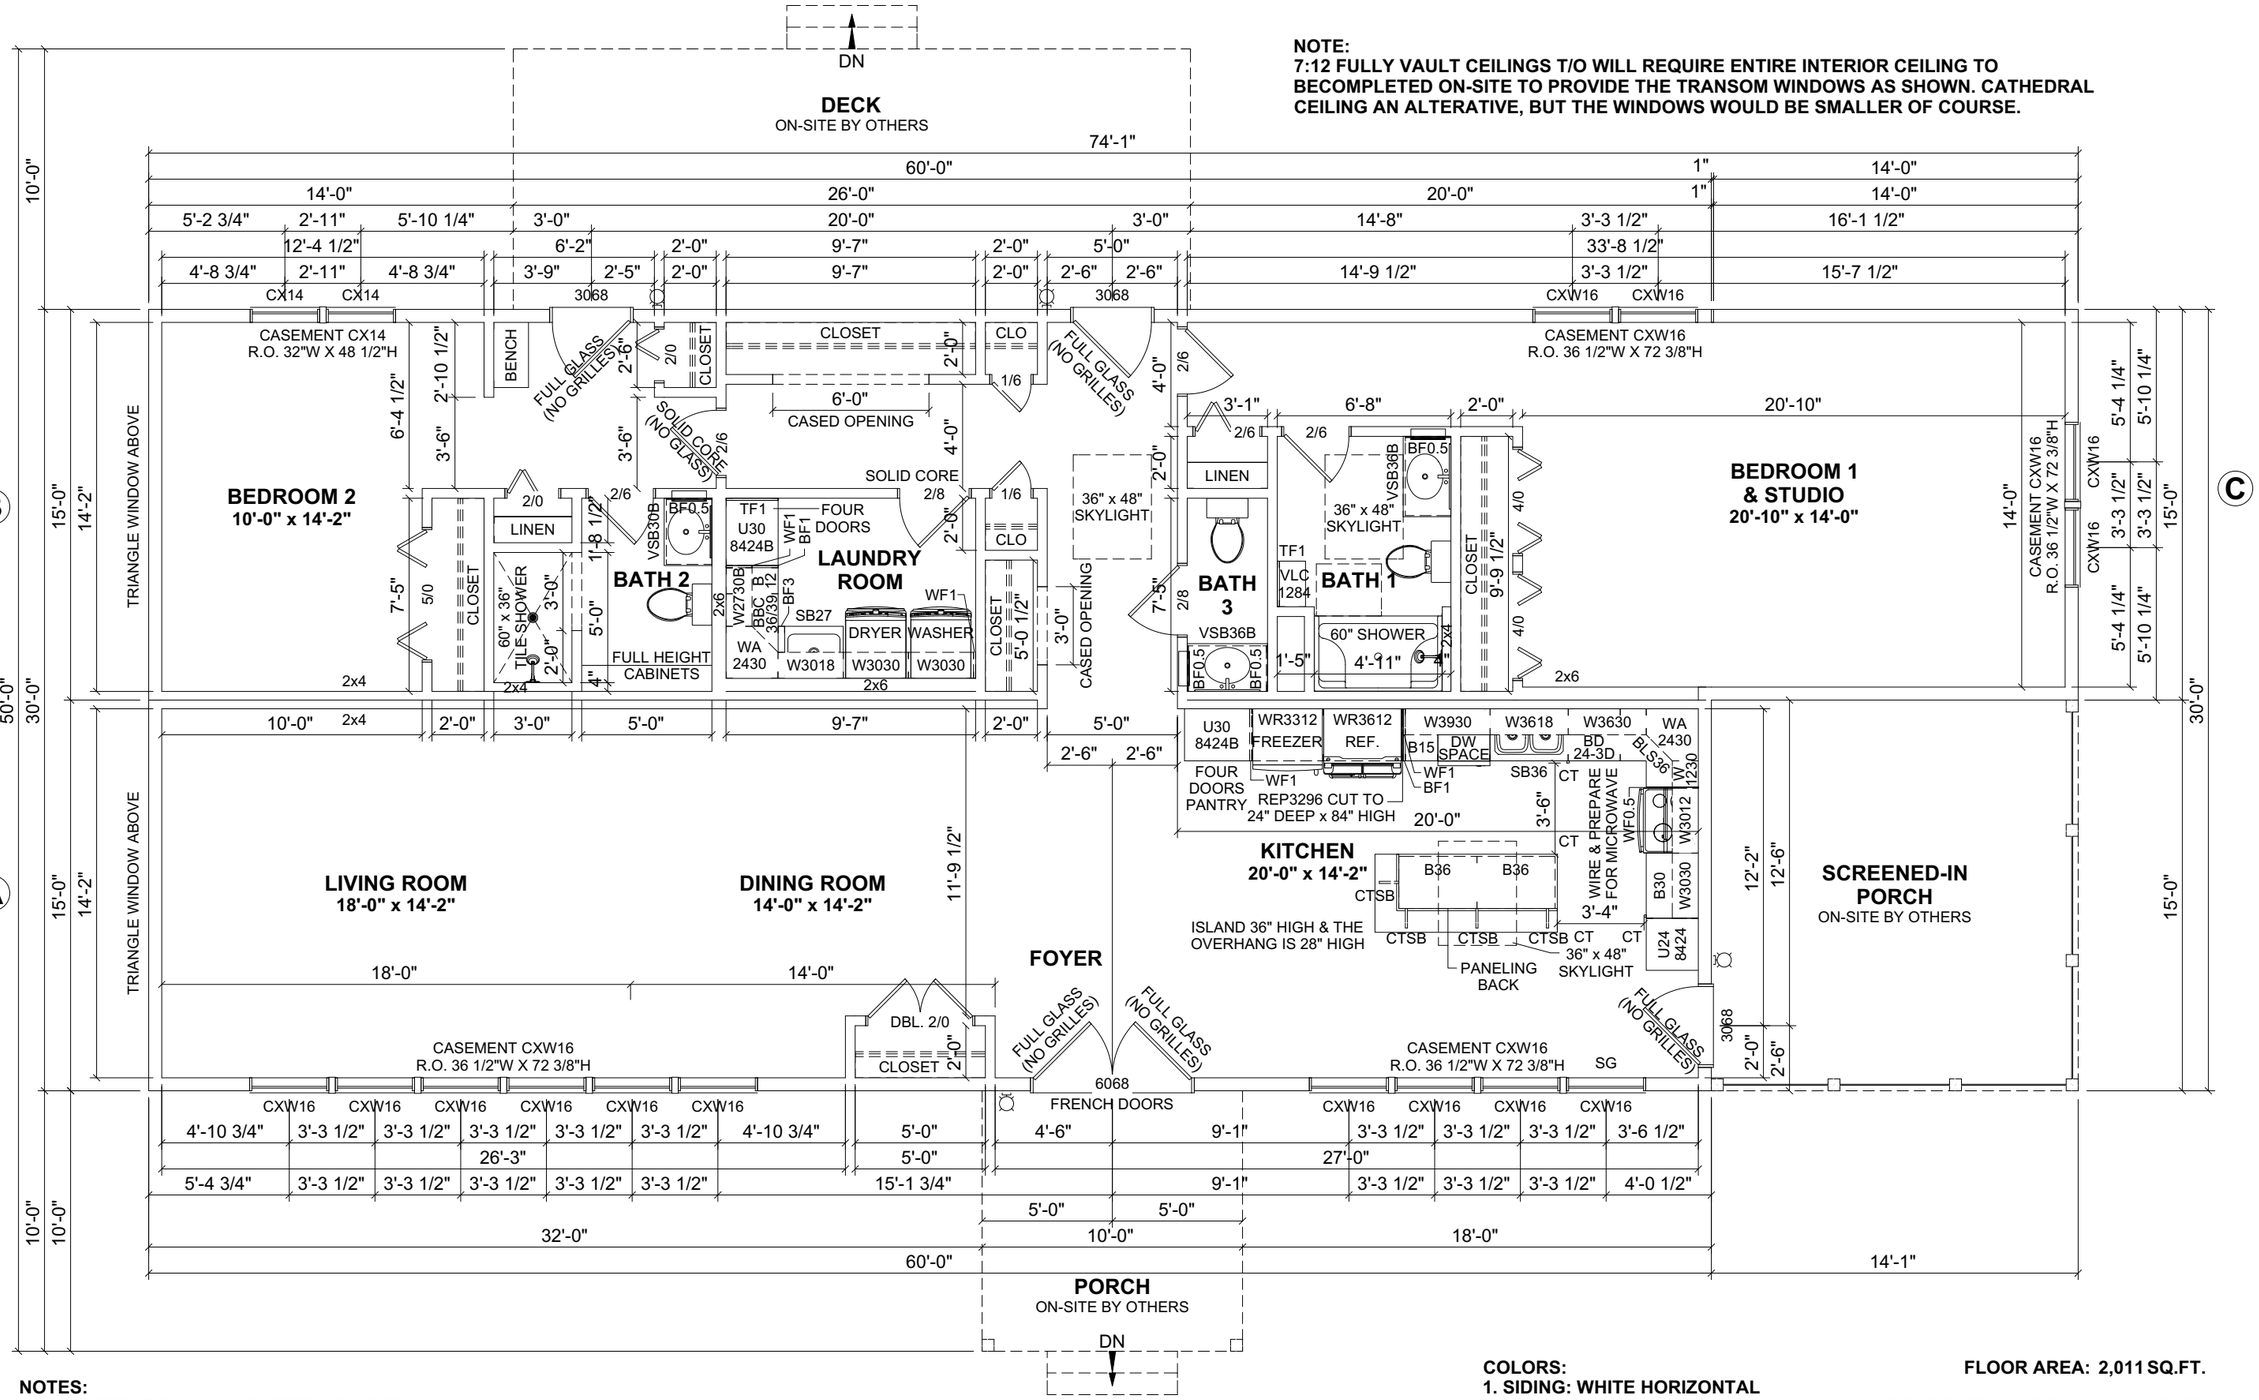

NOTES:
1. 2x6 EXTERIOR WALLS EXCEPT AS NOTED.
2. 2x4 INTERIOR WALLS EXCEPT AS NOTED.
3. 8'-0" CEILING HEIGHT.
4. FULLY VAULT CEILING THROUGH-OUIT.
5. ANDERSEN 400 SERIES WINDOWS.

NOTE: BASEBOARD TRIM SQUARE WHITE 1X6" AND DOOR/WINDOW TRIM 1X4".

COLORS:
1. SIDING: WHITE HORIZONTAL
2. WINDOW EXTERIOR: BLACK
3. WINDOW INTERIOR: WHITE
4. INTERIOR DOOR: WHITE
5. SKYLIGHT EXTERIOR: BLACK
6. SKYLIGHT INTERIOR: WHITE

FLOOR AREA:	**2,011 SQ.FT.**
SCREENED-IN PORCH:	**211 SQ.FT.**
PORCH:	**100 SQ.FT.**
DECK:	**260 SQ.FT.**
TOTAL AREA:	**360 SQ.FT.**

DISCLAIMER: THESE DRAWINGS ARE ARTISTS RENDERINGS ONLY AND FINAL PROJECT MAY NOT BE IDENTICAL TO THAT SHOWN HERE. PROPRIETARY WORK PRODUCT AND PROPERTY OF EXPRESS HOMES, INC. DBA IMPRESA MODULAR AND DEVELOPED FOR THE EXCLUSIVE USE OF IMPRESA MODULAR. USE OF THESE DRAWINGS AND CONCEPTS CONTAINED THEREIN WITHOUT WRITTEN PERMISSION OF IMPRESA MODULAR IS PROHIBITED.

REVISION:	DATE:	BY:
0	06/05/2025	SC
1	06/06/2025	SC

FLOOR PLAN

CUSTOMER:

ADDRESS: -

impresa MODULAR
1586 WINCHESTER AVE.
MARTINSBURG, WV 25405
FAX: 877-419-2505
WWW.IMPRESAMODULAR.COM

SCALE: N.T.S.

SHEET: 3.0