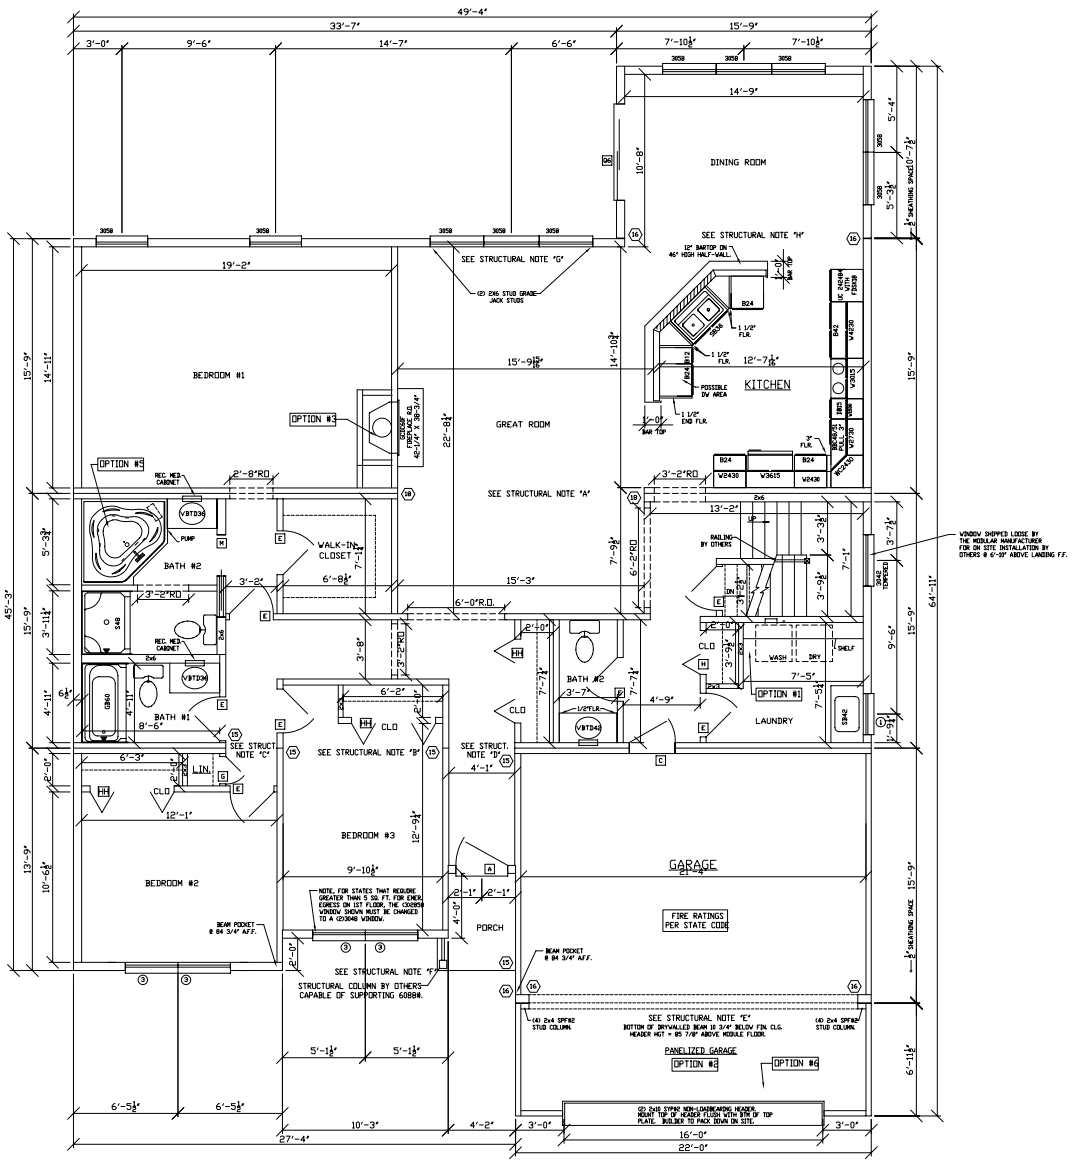


PLAN OPTION LEGEND:

NOTE: OPTIONS SHOWN ON PLAN AS DESCRIBED BELOW ARE NOT INCLUDED IN THE BASE PRICE.

OPTION #1= OPTIONAL WASHER AND ELECTRIC DRYER HOOK-UP. SHELF INCLUDED WITH OR WITHOUT WASHER/DRYER HOOK-UP.
OPTION #2= OPTIONAL PANELIZED GARAGE. WALLS TO BE BUILT AS PANELS, ROOF TRUSSES AND MATERIALS SHIPPED LOOSE. SADDLE MATERIALS SHIPPED LOOSE WHEN GARAGE ROOF JOINS MODULAR ROOF.
OPTION #3= OPTIONAL GCDC60F FIREPLACE, MANTEL, HEARTH, AND EXTERIOR CHASE.
OPTION #4= OPTIONAL CS108W 15-LITE DOOR. CS210 6-PANEL DOOR IS STANDARD.
OPTION #5= OPTIONAL 'DELPHINIUS' WHIRLPOOL # 1260641LX SHOWN. 'DELPHINIUS' SOAKING TUB # 1260640LX STANDARD.
OPTION #6= OPTIONAL WINDOW OVER GARAGE DOOR.
OPTION #7= OPTIONAL SHIPPED LOOSE CLOSE-OFF PACKAGE.

STRUCTURAL NOTES:

A) (1) 1 1/2"x 18" LAM. CEILING GIRDER PER MODULE.
B) (1) 1 1/2"x 11 1/4" LAM. CEILING GIRDER PER MODULE.
C) CONTINUE 11 1/4" LAM. BEAM "D" OVER CLEARSPAN.
D) CONTINUE 11 1/4" LAM. BEAM "D" OVER CLEARSPAN.
E) (3) 1 1/2"x 18" LAM. CEILING GIRDER - (1) ON MODULE AND (2) SHIPPED LOOSE FOR ON SITE INSTALLATION WITH GARAGE PACKAGE. BEAM ON MODULE TO BE MOUNTED FLUSH TOP OF BEAM WITH TOP OF CEILING JOIST.
F) (1) 1 1/2"x 14" LAM. CEILING GIRDER. TOP OF GIRDER TO BE MOUNTED FLUSH WITH TOP OF CEILING JOIST. ENDS OF BEAM TO BEAR ON BEAM POCKETS SHOWN ON PLAN. COLUMN SHOWN MUST BE INSTALLED BY OTHERS.
G) (3) 1 1/2"x 9 1/4" LAM. BEAM HEADER.
H) (2) 1 1/2"x 16" LAM. CEILING GIRDER. ENDS OF GIRDER TO BE CHAMFERED TO ALLOW FOR ROOF SADDLE CONSTRUCTION. CHAMFER DEPTH AT BEARING POINT TO BE 14".

STUD COLUMN LEGEND:

15 = (2) 2x4 STUD GRADE COLUMNS EACH MODULE
16 = (2) 2x6 STUD GRADE COLUMNS EACH MODULE
18 = (3) 2x4 STUD GRADE COLUMNS EACH MODULE
19 = (3) 2x6 STUD GRADE COLUMNS EACH MODULE

OPTIONS SHOWN ON PLANS AND ELEVATIONS ARE NOT IN THE 'BASE PRICE'. OPTIONS TO BE SPECIFIED ON THE ACTUAL SALES ORDER FORM.

This Drawing is for REFERENCE ONLY and may be used in conjunction with STRUCTURAL DRAWINGS AND DETAILS. These prints are drawn as APPROXIMATE REPRESENTATIONS. Actual dimensions and overall appearance may differ due to construction techniques and conflicts that are beyond yhe control of AVIS AMERICA.

In Signing I Acknowledge I Have Received and Accept this print

REVISIONS


Excel Homes
Building Excellence

2355 SQ FT.
7283EL WILDEWOOD (RANCH)
1ST FLOOR


DRAWN BY: JPJ | CHECKED BY: --- | DATE: 6/17/02 | SCALE: 1/8"=1'-0"

SN- /PD-?/ STATE
BLDR/ CUST.

SHEET #:

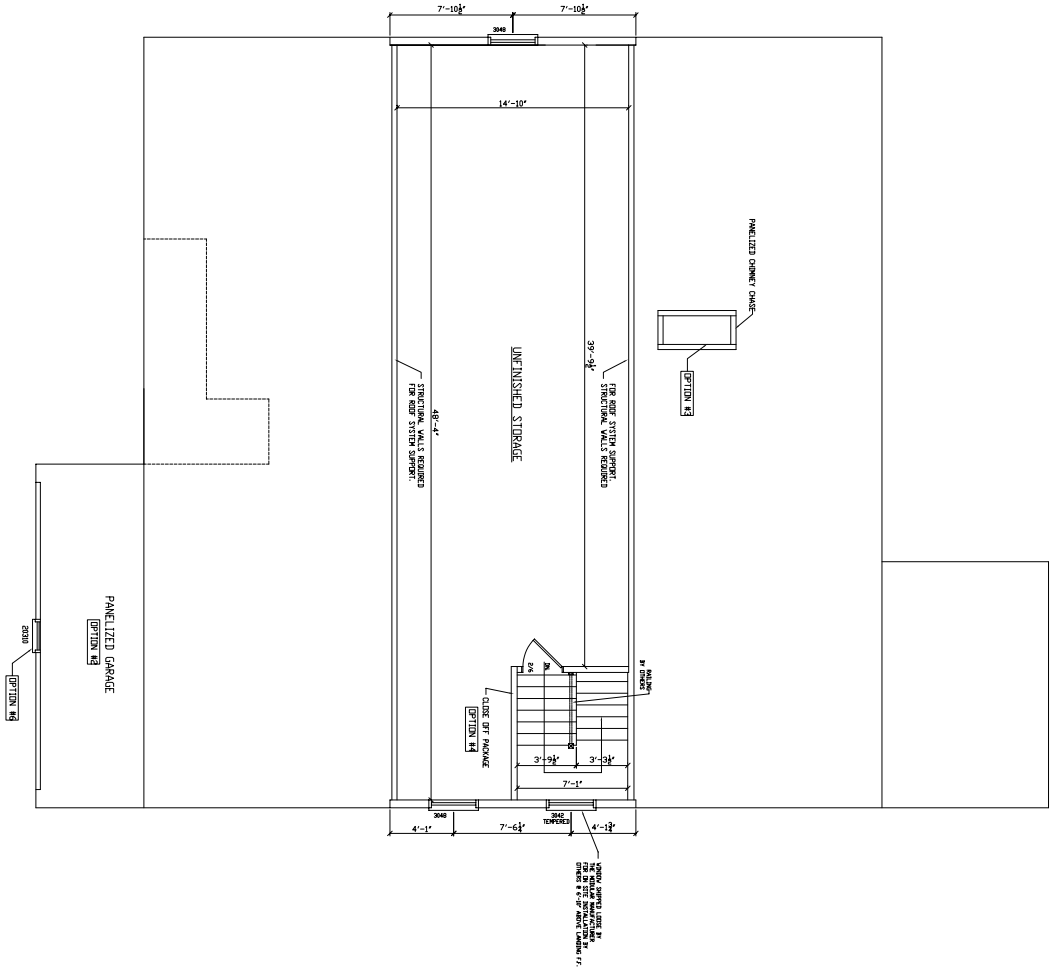

ROOF PLAN

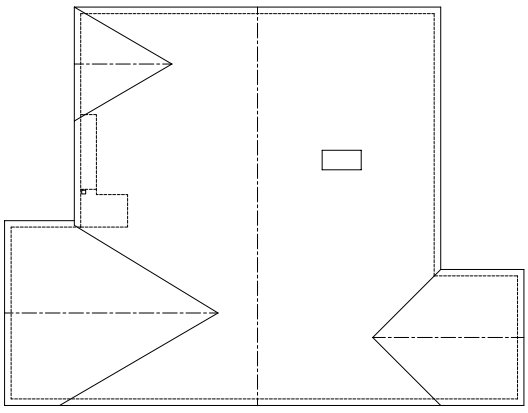

OPTIONS SHOWN ON PLANS AND ELEVATIONS ARE NOT IN THE "BASE PRICE". OPTIONS TO BE SPECIFIED ON THE ACTUAL SALES ORDER FORM.

SHEET #:

2355 SQ FT.

7283EL WILDEWOOD (RANCH)
2ND FLOOR

DRAWN BY:	CHECKED BY:	DATE:	SCALE:
JPJ	---	6/17/02	1/8"=1'-0"

SN- /PD-?/ STATE

BLDR/ CUST.

Excel Homes™
Building Excellence™

REVISIONS
1.
2.
3.
4.
5.
6.
7.

This Drawing is for REFERENCE ONLY and may be used in conjunction with STRUCTURAL DRAWINGS AND DETAILS. These prints are drawn as APPROXIMATE REPRESENTATIONS. Actual dimensions and overall appearance may differ due to construction techniques and conflicts that are beyond yhe control of AVIS AMERICA.

In Signing I Acknowledge I Have Received and Accept this print

_____