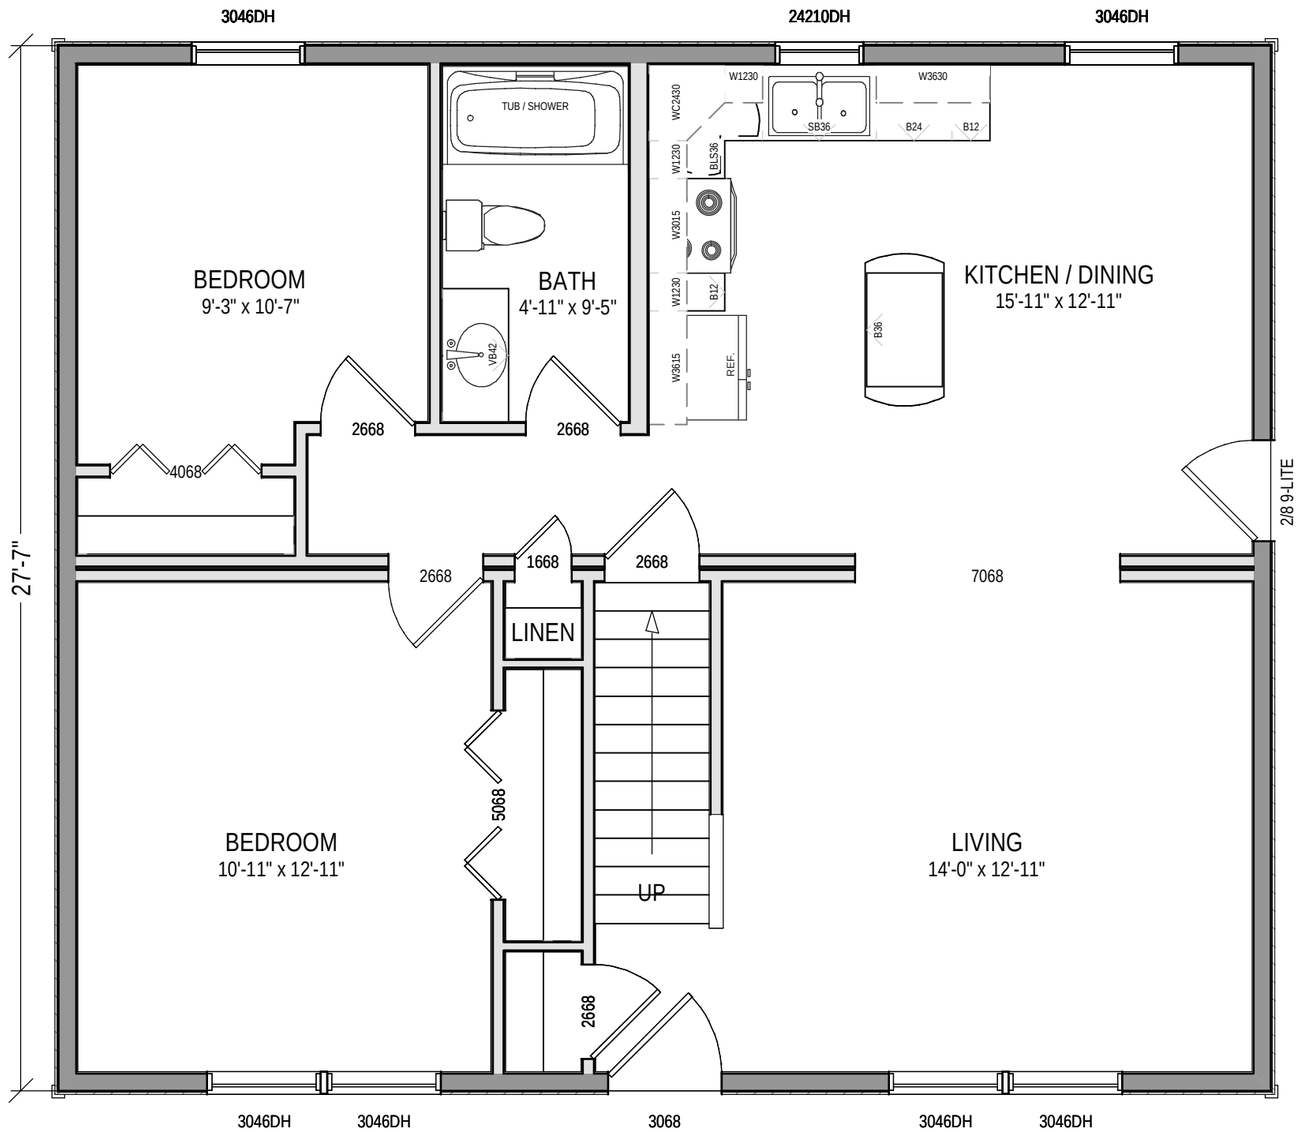


GENERAL NOTES:

- CEILING HEIGHT: 8'
- SNOW LOAD: 2
- WIND SPEED: 3
- EXPOSURE: 4
- SEISMIC: 5
- R-19 INSULATION OR BETTER TO BE INSTALLED IN FLOOR ON-SITE BY OTHERS
- FURNACE/BOILDER MUST BE ENCLOSED IN FIRE PROTECTED ENCLOSURE IN BASEMENT, ON-SITE BY OTHERS (IF FURNACE/BOILER IS NOT ENCLOSED, OTHERS ARE RESPONSIBLE FOR RELOCATION OF EMERGENCY CUT-OFF SWITCH AS NECESSARY PER STATE AND LOCAL CODE)
- FURNACE/BOILER SPECIFICATIONS TO BE DETERMINED BY OTHERS FOR MODULAR PORTION BTU OF 6
- WATER-HAMMER ARRESTORS TO BE SUPPLIED & INSTALLED ON-SITE BY OTHERS WHERE ALL QUICK-CLOSING VALVES ARE UTILIZED.

SERIAL #
DRAWING # DELMAR
PRODUCTION BY:
PROD. DRAWING DATE:
PRODUCTION CHECKER:

DWG #	DATE	REVISIONS	BY
NO	DATE	REVISION DESCRIPTION	INI


DRAWN BY: AF
DATE: 00-00-00
SCALE: 1/4"=1'-0"
CHECKED BY:

Design Homes
"The Start Of A New Design"
11 Edwards Drive; Bloomsburg, PA 17815
Phone # 1 (570) 752 - 1001
Fax # 1 (570) 752 - 1013


BUILDER: CUSTOMER
Address
City, State, Zip
SALES PERSON:
Address
City, State, Zip
STATE:

MODEL: DELMAR
DRAWING: 1ST FLOOR PLAN
SHEET: 1


PDF created with pdfFactory Pro trial version www.pdffactory.com

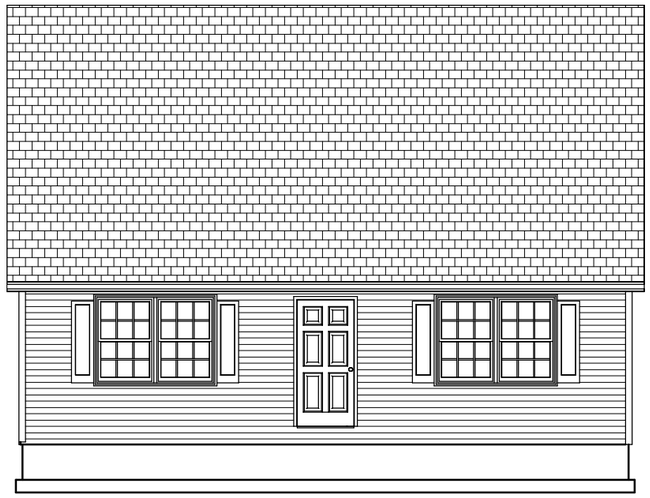


FRONT

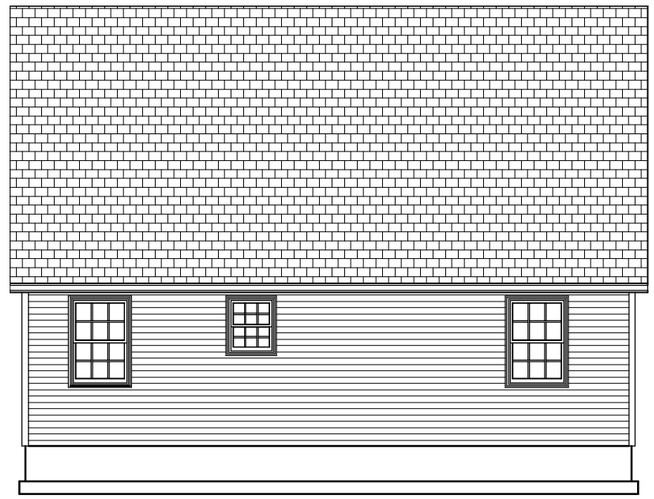

REAR

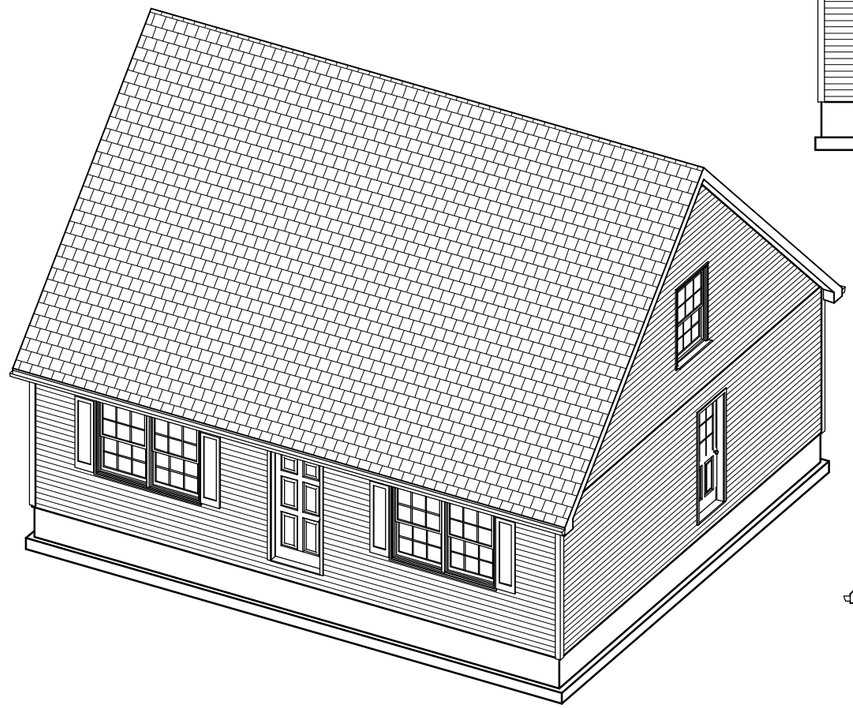

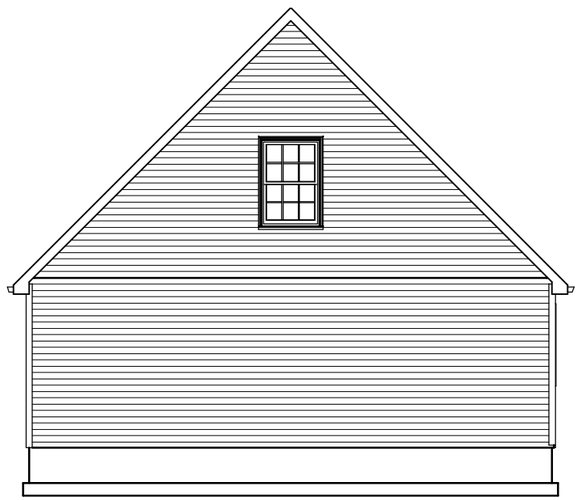

LEFT



RIGHT

GENERAL NOTES:

- CEILING HEIGHT: 8'
- SNOW LOAD: 2
- WIND SPEED: 3
- EXPOSURE: 4
- SEISMIC: 5
- R-19 INSULATION OR BETTER TO BE INSTALLED IN FLOOR ON-SITE BY OTHERS
- FURNACE/BOILDER MUST BE ENCLOSED IN FIRE PROTECTED ENCLOSURE IN BASEMENT, ON-SITE BY OTHERS (IF FURNACE/BOILER IS NOT ENCLOSED, OTHERS ARE RESPONSIBLE FOR RELOCATION OF EMERGENCY CUT-OFF SWITCH AS NECESSARY PER STATE AND LOCAL CODE)
- FURNACE/BOILER SPECIFICATIONS TO BE DETERMINED BY OTHERS FOR MODULAR PORTION BTU OF
- WATER-HAMMER ARRESTORS TO BE SUPPLIED & INSTALLED ON-SITE BY OTHERS WHERE ALL QUICK-CLOSING VALVES ARE UTILIZED.

SERIAL #

DRAWING # DELMAR

PRODUCTION BY:

PROD. DRAWING DATE:

PRODUCTION CHECKER:

DWG #	NO	DATE	REVISIONS	BY
		DATE	REVISION DESCRIPTION	INI

DRAWN BY: AF

DATE: 00-00-00

SCALE: 1/4"=1'-0"

CHECKED BY:

Design Homes
"The Start Of A New Design"
11 Edwards Drive; Bloomsburg, PA 17815
Phone # 1 (570) 752 - 1001
Fax # 1 (570) 752 - 1013

BUILDER: CUSTOMER

Address
City, State, Zip

Address
City, State, Zip

SALES PERSON:

STATE:

MODEL: DELMAR

DRAWING: ELEVATIONS

SHEET: 2

PDF created with pdfFactory Pro trial version www.pdffactory.com