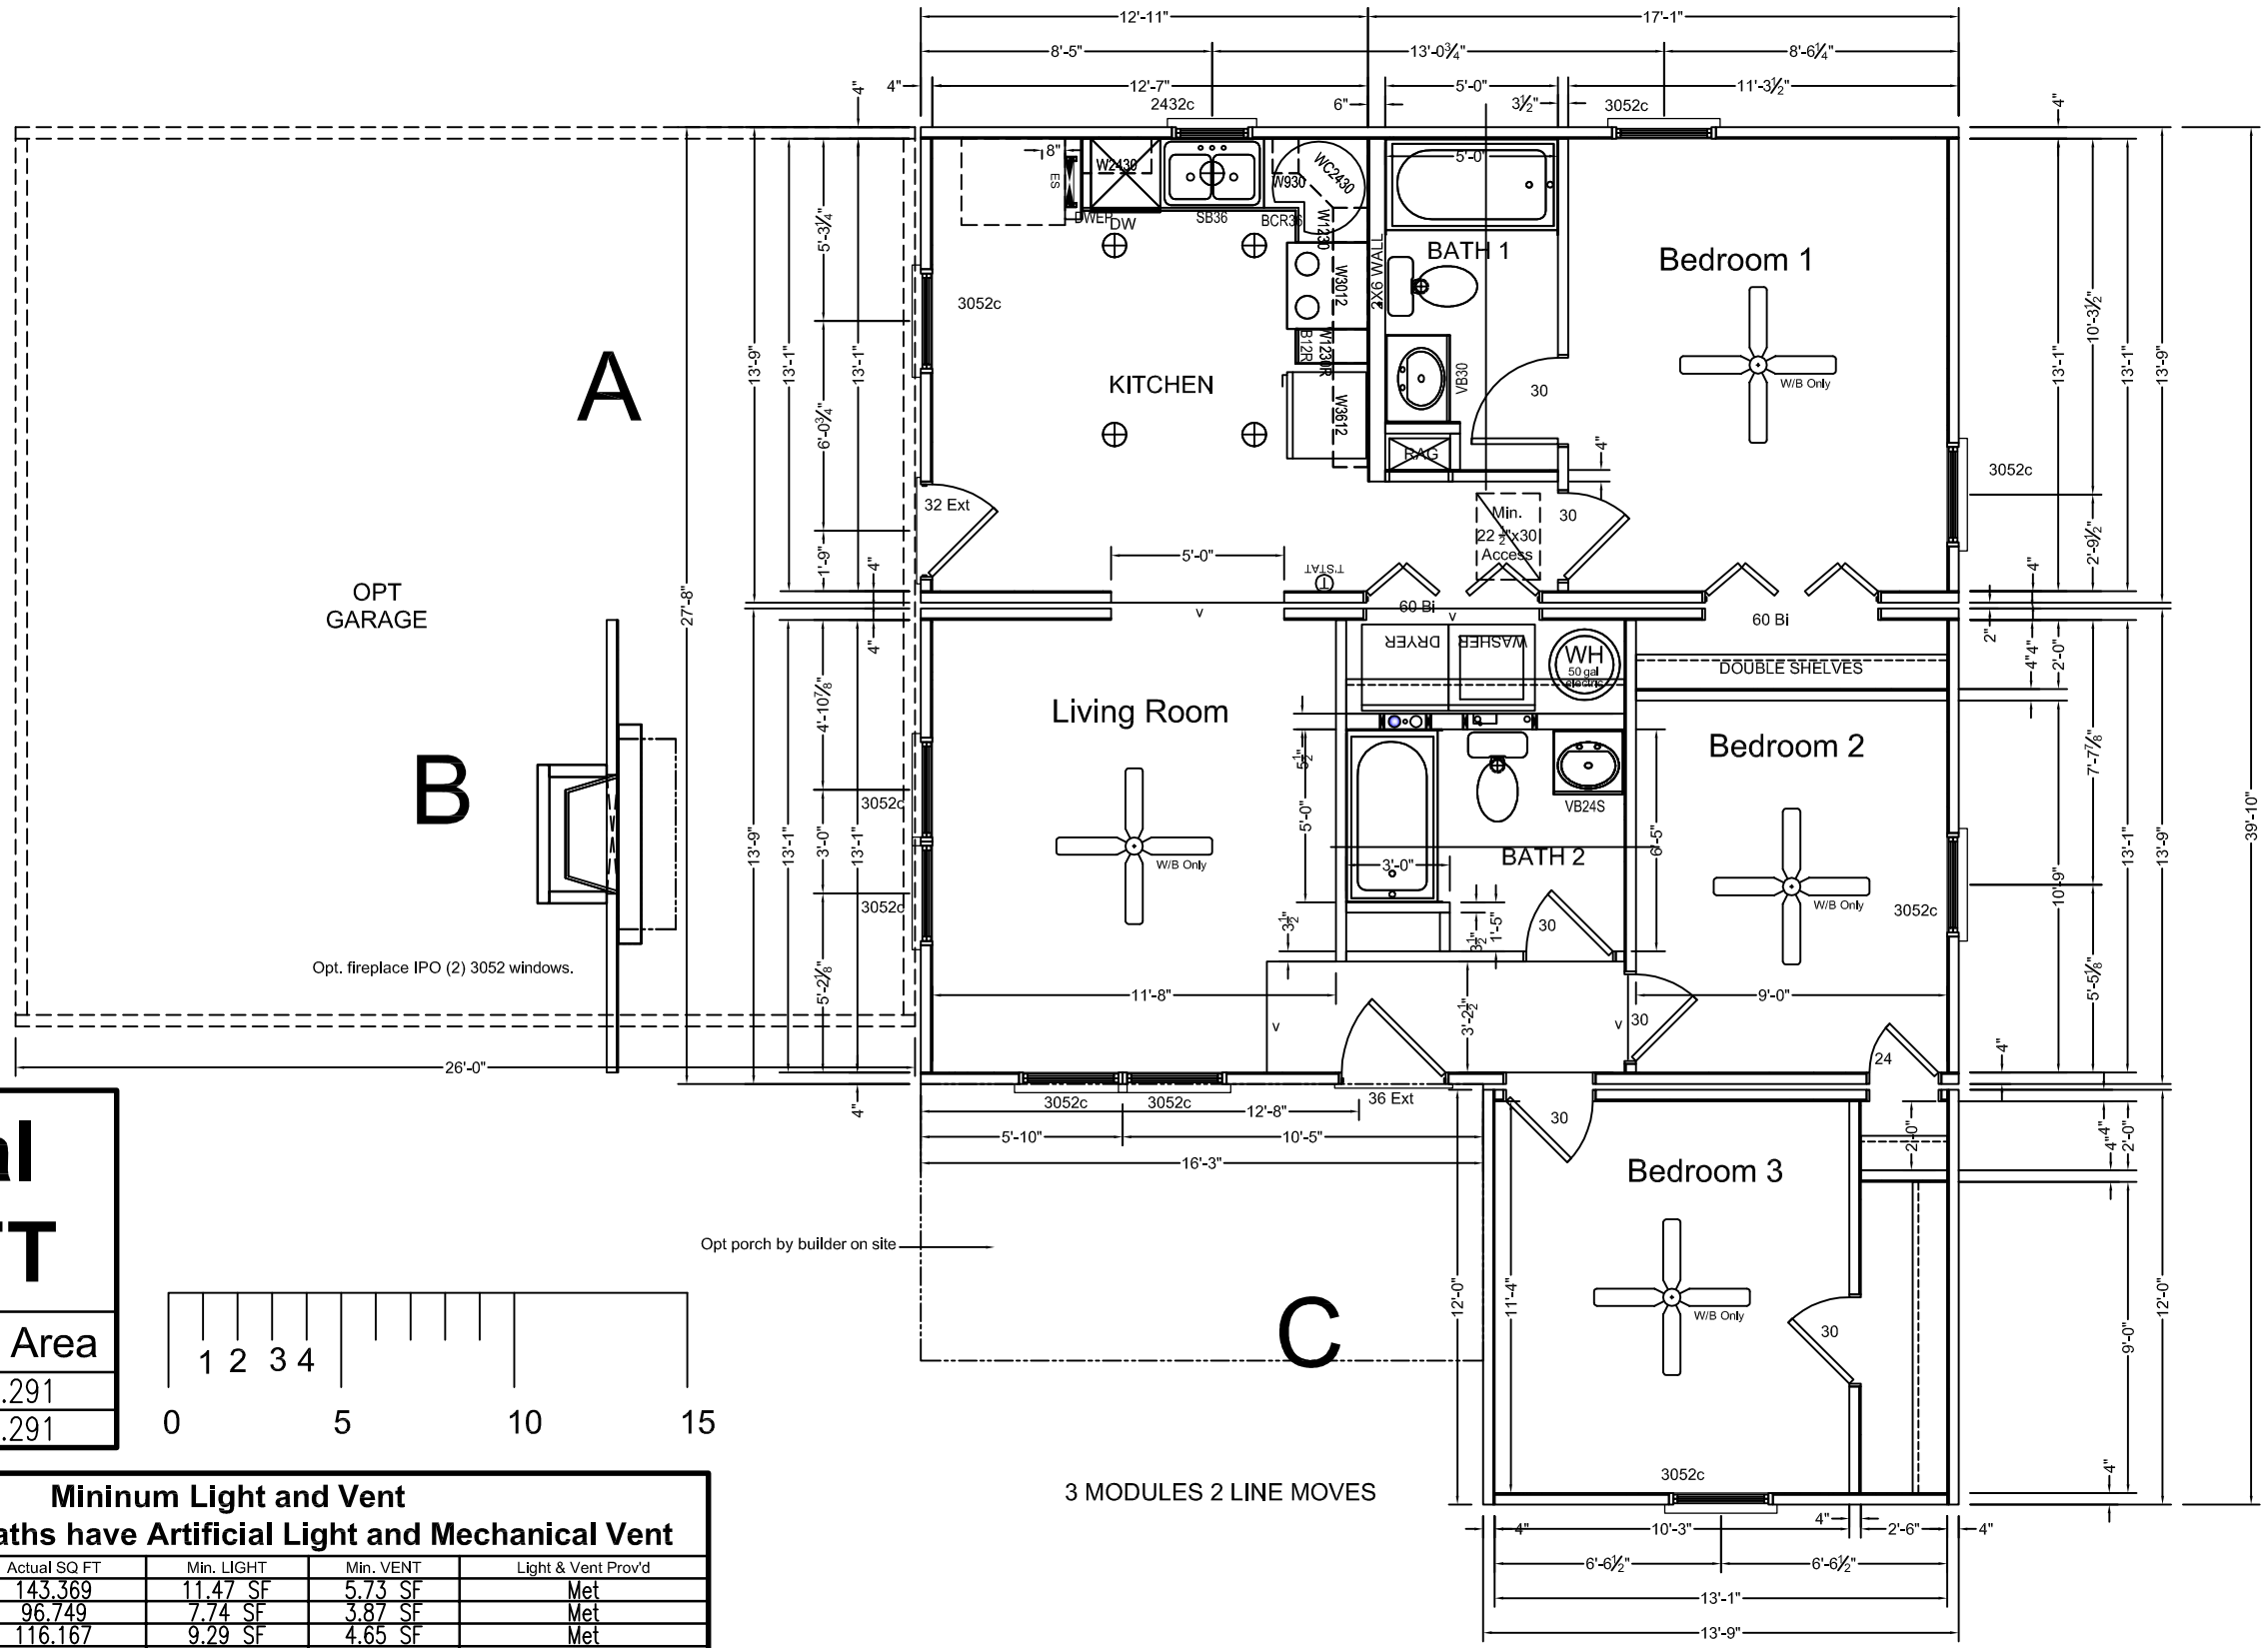


Total SQ FT

Story	Base Area
1st story	997.291
	997.291

0 5 10 15

3 MODULES 2 LINE MOVES

Mininum Light and Vent
Kitchen and Baths have Artificial Light and Mechanical Vent

RoomName	Actual SQ FT	Min. LIGHT	Min. VENT	Light & Vent Prov'd
Bedroom 1	143.369	11.47 SF	5.73 SF	Met
Bedroom 2	96.749	7.74 SF	3.87 SF	Met
Bedroom 3	116.167	9.29 SF	4.65 SF	Met
Living Room	152.639	12.21 SF	6.11 SF	Met

NOTES:
1. IT IS THE BUILDERS RESPONSIBLITY TO CONFIRM WITH THE SALES REPRESENTATIVE THAT ALL INFORMATION SHOWN ON THE PLANS HAS BEEN INCULDED ON THE SALES ORDER. "THE SALES ORDER IS THE FINAL CONTRACT."
2. PHONE,TV,RECESSED LIGHTS AND ANYOTHER SPECIFIC ITEM ON THE SALES ORDER MUST BE LOCATED ON A SIGNED FLOORPLAN. ITEMS NOT LOCATED IN THIS MANNER WILL BE PLACED UNDER THE DISCRETION OF ENGINEERING.
3. MATERIALS TO FINISH THE MARRIAGE WALL WILL BE SHIPPED LOOSE INSIDE THE UNIT(S). THE INSTALLATION WILL BE THE RESPONSIBILTY OF THE BUILDER. THESE ITEMS INCLUDE, BUT ARE NOT LIMITED TO DOORS, JAMBS, CASINGS, TRIM, SHEETROCK.

REVISIONS		
DATE	REVISION	BY


3RD PARTY SEAL

HandCrafted Homes
101 Eastern Minerals Road, Henderson, N.C. 27537
Phone: 252-436-0001 Fax: 252-430-6662

MODEL:	BUILDER:	FILENAME:	SERIAL NUMBER:	PAGE:
Wake Forest	BLDR	Wake Forest-07	SN	Floorplan 1 Sheet 1
DRAWN BY:	DATE:	SCALE:		03.1
DRWN	Date			


Y:\Models\ADT 07\Wake Forest-07.dwg, 1st Story, 3/25/2010 10:15:56 AM


Y:\Models\ADT 07\Wake Forest-07.dwg

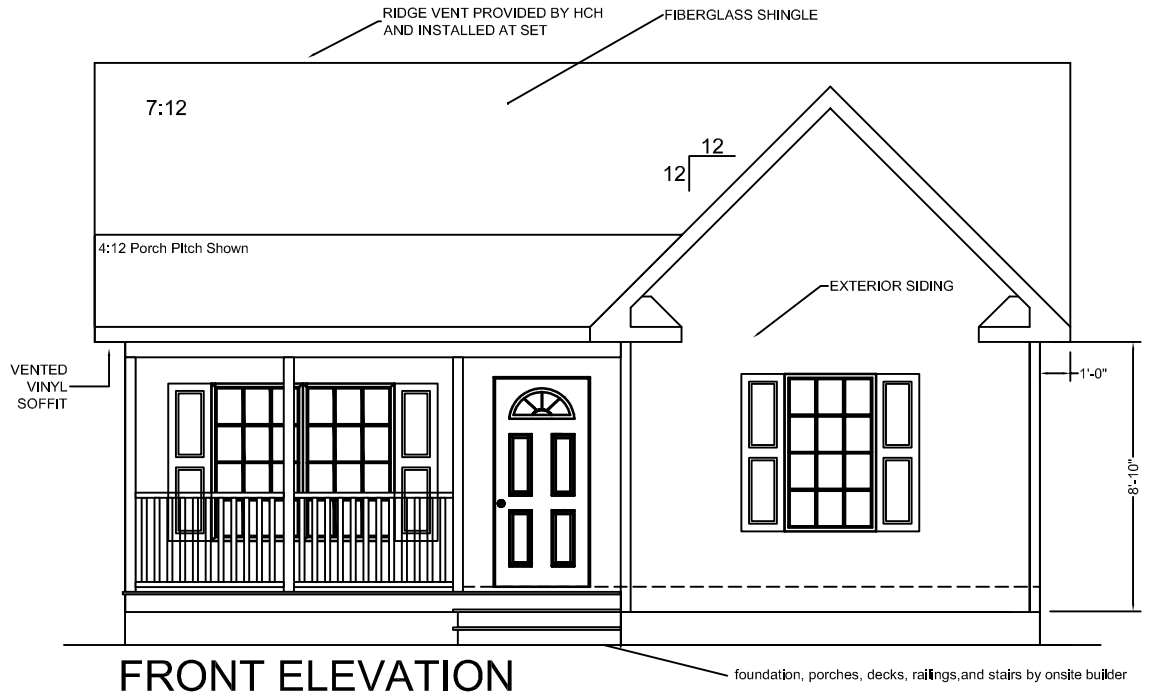

FRONT ELEVATION

Optional Mixed pitch 7:12 and 12:12

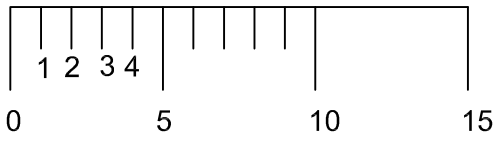

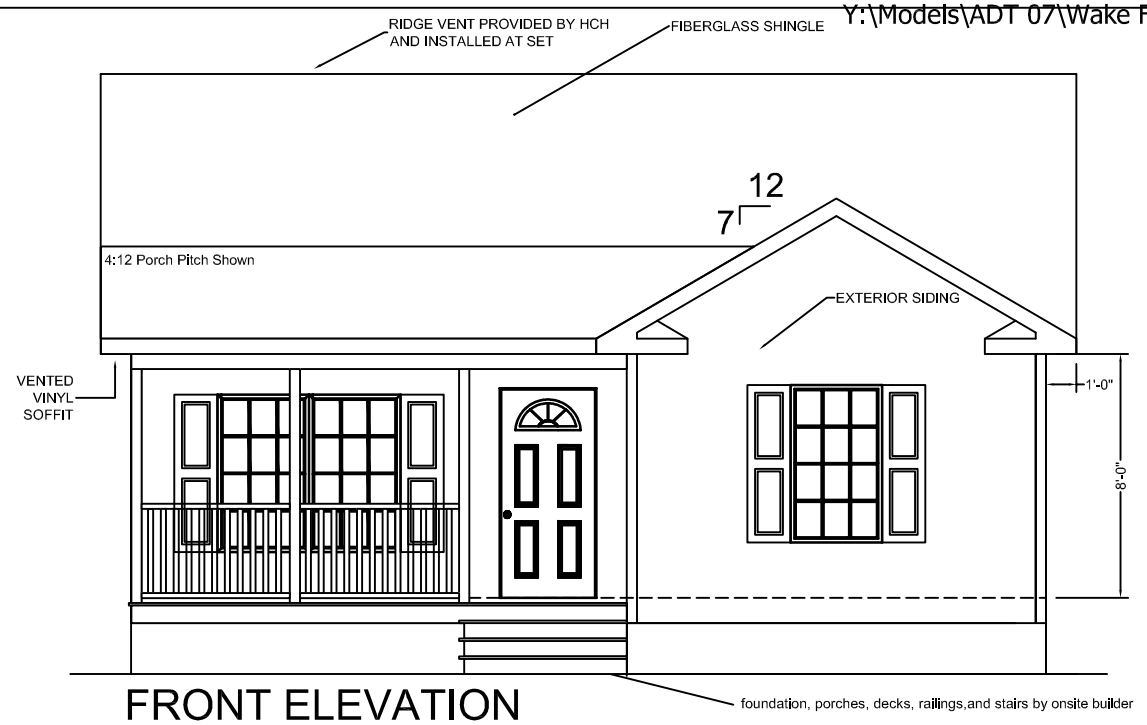


FRONT ELEVATION


VENTILATION AT EAVE	VENTILATION AT RIDGE
2.458	2.708

ATTIC AREA	ATTIC VENTILATION REQUIRED
997.291	3.324



RIGHT ELEVATION

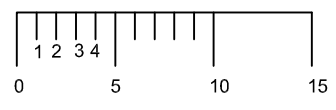

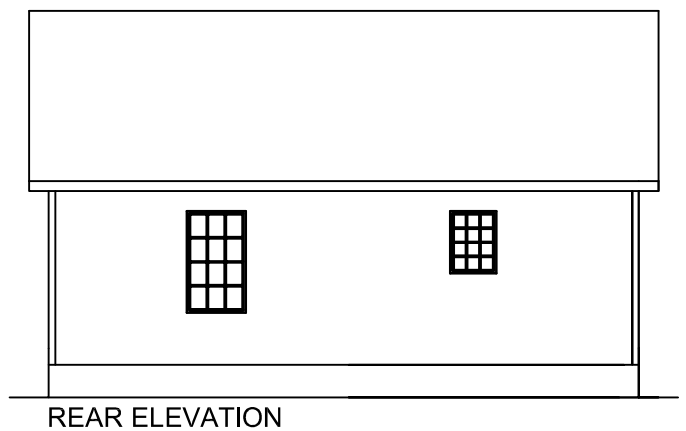

REAR ELEVATION



LEFT ELEVATION

3RD PARTY SEAL

NOTES:
1. MATERIALS FOR GABLE ENDS AND OTHER MODULE UNIONS IS SHIPPED LOOSE WITH THE UNITS. IT IS THE RESPOSIBILITY OF THE BUILDER TO INSTALL THESE COMPONENTS PER MANUFACTURERS INSTRUCTIONS THESE COMPONENTS INCLUDE BUT ARE NOT LIMITED TO SIDING, FASCIA, SOFFIT.
1. MATERIALS TO COMPLETE THE ROOF ASSEMBLY IS PROVIDED BY HCH AND SHIPPED LOOSE WITH THE UNIT(S). IT IS THE RESPONSIBILITY OF THE BUILDER TO INSTALL THESE COMPONENTS USING THE FASTENING DETAILS PROVIDED BY HCH. THESE ITEMS INCLUDE BUT ARE NOT LIMITED TO DORMERS, GABLE END WALLS, KNEE WALLS, SHINGLES (FASTENED PER MII).

REVISIONS

DATE	REVISION	BY

HandCrafted Homes

101 Eastern Minerals Road, Henderson, N.C. 27537
Phone: 252-436-0001 Fax: 252-430-6662

MODEL:	BUILDER:	FILENAME:	SERIAL NUMBER:	PAGE:
Wake Forest	BLDR	Wake Forest-07	SN	Ext. Elevation Sheet 1 05.1
DRAWN BY: DRWN	DATE: Date	SCALE:		