
CATSKILL 1A

WINDOWS	EXT. DOORS	INT. DOORS	KIT. CAB.
(6) - #4	(1) - STD. "A"	(7) - PASSAGE	15.5 FT - WALL CAB.
(2) - #1	(2) - STD. "SGD"	(3) - DBL BIFOLD	16.25 FT - BASE CAB.
(6) - TRAPS			

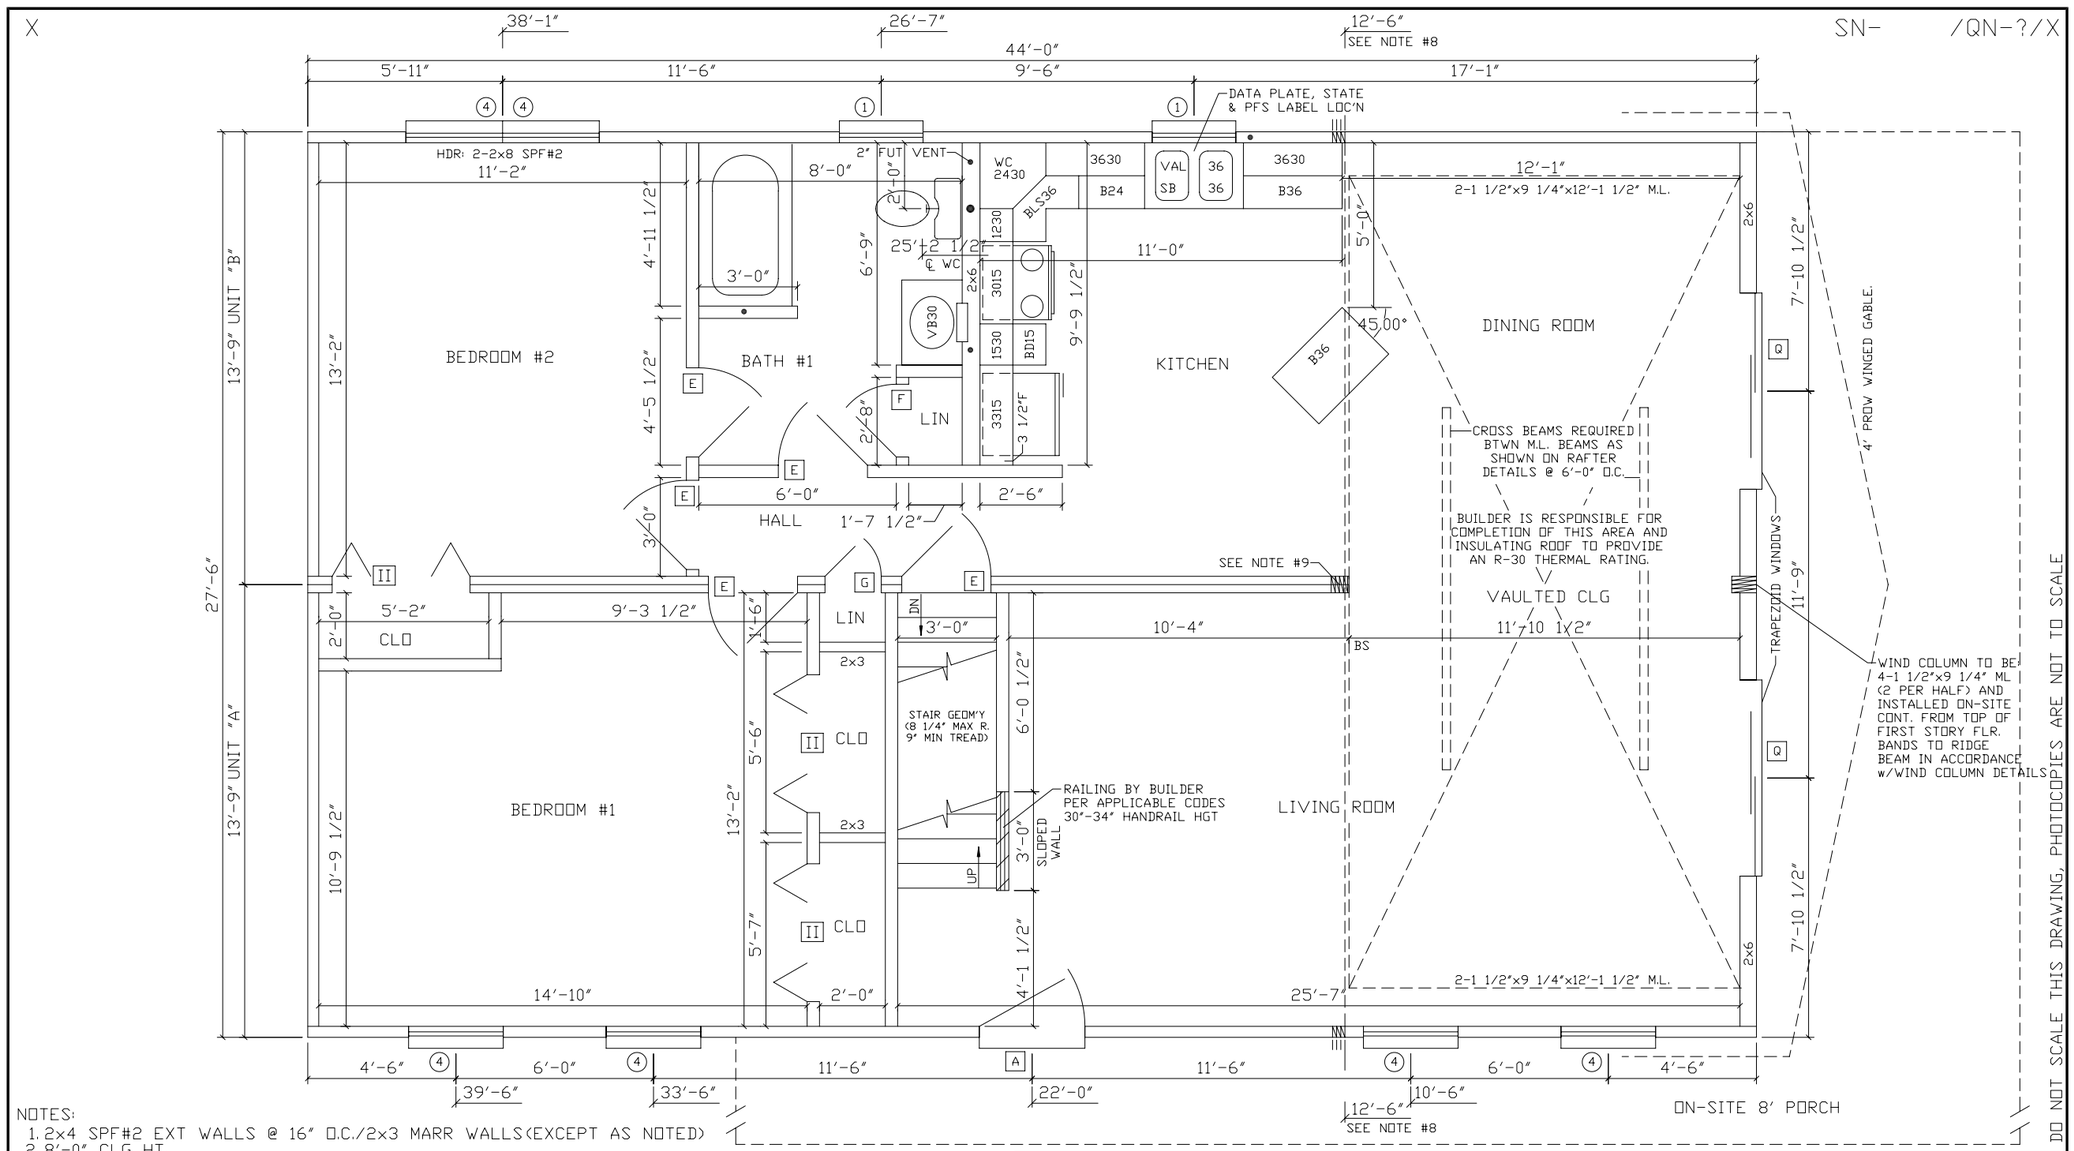

NOTES:
1. 2x4 SPF#2 EXT WALLS @ 16" O.C./2x3 MARR WALLS(EXCEPT AS NOTED)
2. 8'-0" CLG HT.
3. 2x10 SPF#2 FLOOR JOISTS @ 16" O.C.
4. ROOF SYSTEM TO BE 16" O.C.
5. 7-D SINGLE HUNG WINDOWS (#1=24210, #2=2842, #3=3048, #4=2852, #11=2558C)
6. VAULTED CLG BEAM OVER LR/DR TO BE: 6-1 1/2"x11 1/4"x16'-10 1/2" ML (2 @ EACH FOLD/2 @ RIDGE)
7. BUILDER IS RESP. FOR INSTALLING WIND COLUMN IN ACCORDANCE w/DETAILS FOUND ON PAGE 11B OF EXCEL HOMES' SUBMISSION SET
8. PROVIDE 3-2x6 UNDER CEILING HEADER @ LOCATIONS NOTED
9. 4-2x3 SPF#2 (PER HALF) BUILDER IS RESPONSIBLE FOR PROVIDING A 3" DIA. STEEL COLUMN w/24"x24"x12" DEEP FOOTER BENEATH

excel Homes LLC
FROM THE INSIDE OUT
R.R.#2 BOX 683
LIVERPOOL, PA 17045
(717) 444-3395
FAX (717) 444-7577
WWW.EXCELHOMES.COM

27⁶44 CATSKILL 1A

DRAWN BY:	CHECKED BY:	DATE:	SCALE: 1/4"=1'-0"
REVISIONS:		01/14/02 08:15	DISK NO: CATSKILL