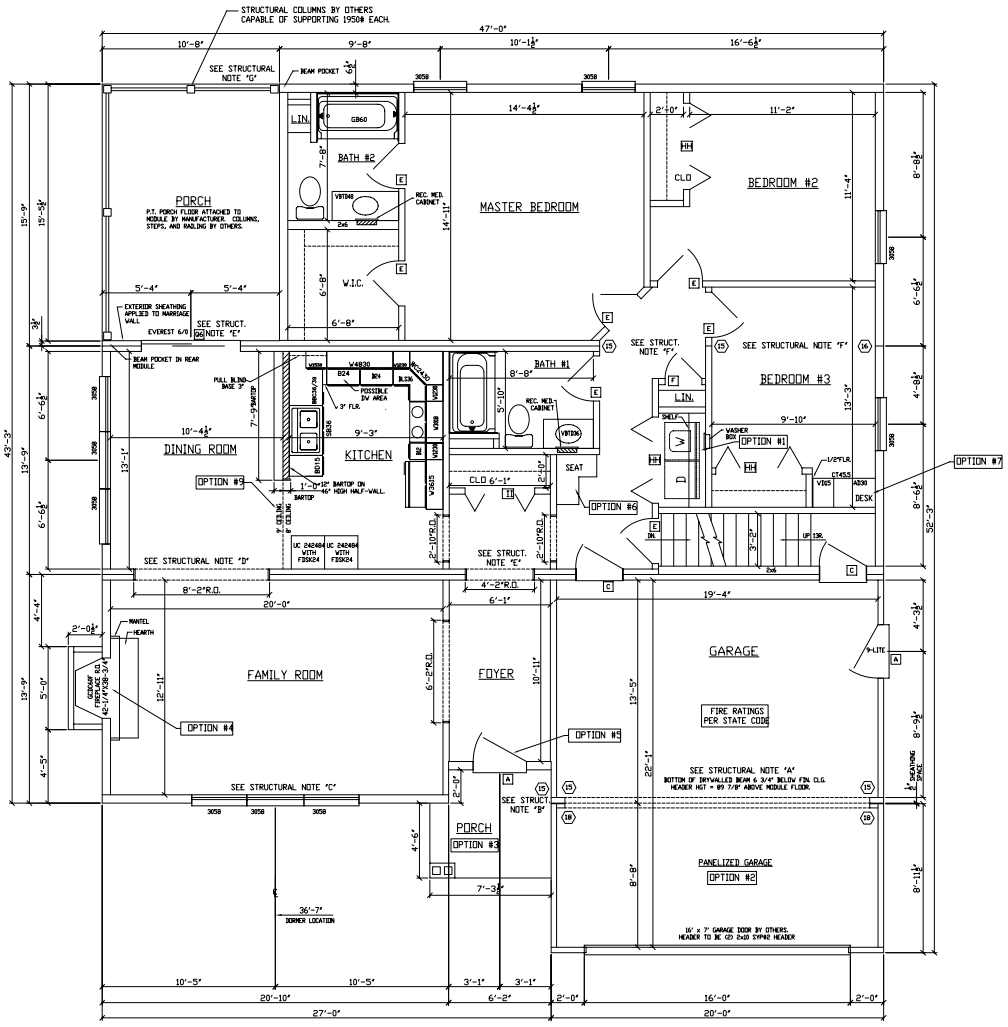


PLAN OPTION LEGEND:

NOTE: OPTIONS SHOWN ON PLAN AS DESCRIBED BELOW ARE NOT INCLUDED IN THE BASE PRICE.

OPTION #1= OPTIONAL WASHER AND ELECTRIC DRYER HOOK-UP. SHELF INCLUDED WITH OR WITHOUT WASHER/DRYER HOOK-UP.
OPTION #2= OPTIONAL PANELIZED GARAGE. WALLS TO BE BUILT AS PANELS, ROOF TRUSSES AND MATERIALS SHIPPED LOOSE. SADDLE MATERIALS SHIPPED LOOSE WHEN GARAGE ROOF JOINS MODULAR ROOF.
OPTION #3= OPTIONAL PORCH ROOF MATERIALS SHIPPED LOOSE. PORCH FLOOR, COLUMNS AND RAILING BY OTHERS.
OPTION #4= OPTIONAL GCDC60F FIREPLACE, MANTEL, HEARTH, AND EXTERIOR CHASE.
OPTION #5= OPTIONAL CS108W 15-LITE DOOR. CS210 6-PANEL DOOR IS STANDARD.
OPTION #6= OPTIONAL BUILT-IN SEAT - 16" DEEP, 1 1/2" THICK LAMINATED SEAT @ 19" A.F.F. BOTTOM OF SEAT CLOSED-OFF WITH PLYWOOD TO MATCH CABINETS.
OPTION #7= OPTIONAL BUILT-IN DESK BY MANUFACTURER.
OPTION #8= OPTIONAL MODULAR DORMER.
OPTION #9= OPTIONAL 9'-0" CEILING HEIGHT.
OPTION #10 = OPTIONAL SHIPPED LOOSE CLOSE-OFF PACKAGE.

STRUCTURAL NOTES:

A) (3) 1 1/2"x 16" LAM. CEILING GIRDER - (1) ON MODULE AND (2) SHIPPED LOOSE FOR ON SITE INSTALLATION WITH GARAGE PACKAGE. BEAM ON MODULE TO BE MOUNTED FLUSH TOP OF BEAM WITH TOP OF CEILING JOIST.
B) (1) 1 1/2" x 9 1/4" LAMINATED BEAM CEILING GIRDER.
C) (3) 1 1/2" x 9 1/4" LAMINATED BEAM HEADER.
D) (2) 2x10 SYP #2 HEADER PER MODULE.
E) (2) 2x10 SPF #2 HEADER PER MODULE.
F) (1) 1 1/2" x 11 1/4" LAMINATED BEAM CEILING GIRDER PER MODULE.
G) (3) 2x10 SPF #2 HEADER. MOUNT TOP OF HEADER FLUSH WITH FINISHED CEILING.

STUD COLUMN LEGEND:

(15) = (2) 2x4 STUD GRADE COLUMNS EACH MODULE

(16) = (2) 2x6 STUD GRADE COLUMNS EACH MODULE

(18) = (3) 2x4 STUD GRADE COLUMNS EACH MODULE

(19) = (3) 2x6 STUD GRADE COLUMNS EACH MODULE

This Drawing is for REFERENCE ONLY and may be used in conjunction with STRUCTURAL DRAWINGS AND DETAILS. These prints are drawn as APPROXIMATE REPRESENTATIONS. Actual dimensions and appearance may differ due to construction techniques and conflicts that are beyond yhe control of AVIS AMERICA.

In Signing I Acknowledge I Have Received and Accept this print

REVISIONS
1.
2.
3.
4.
5.
6.
7.


Excel Homes
Building Excellence

2021 SQ FT.
7287EL BLOOMFIELD (RANCH)
1ST FLOOR

DRAWN BY: JPJ | CHECKED BY: --- | DATE: 6/13/02 | SCALE: 1/8"=1'-0"

SN- /PD-?/ STATE
BLDR/ CUST.

SHEET #:

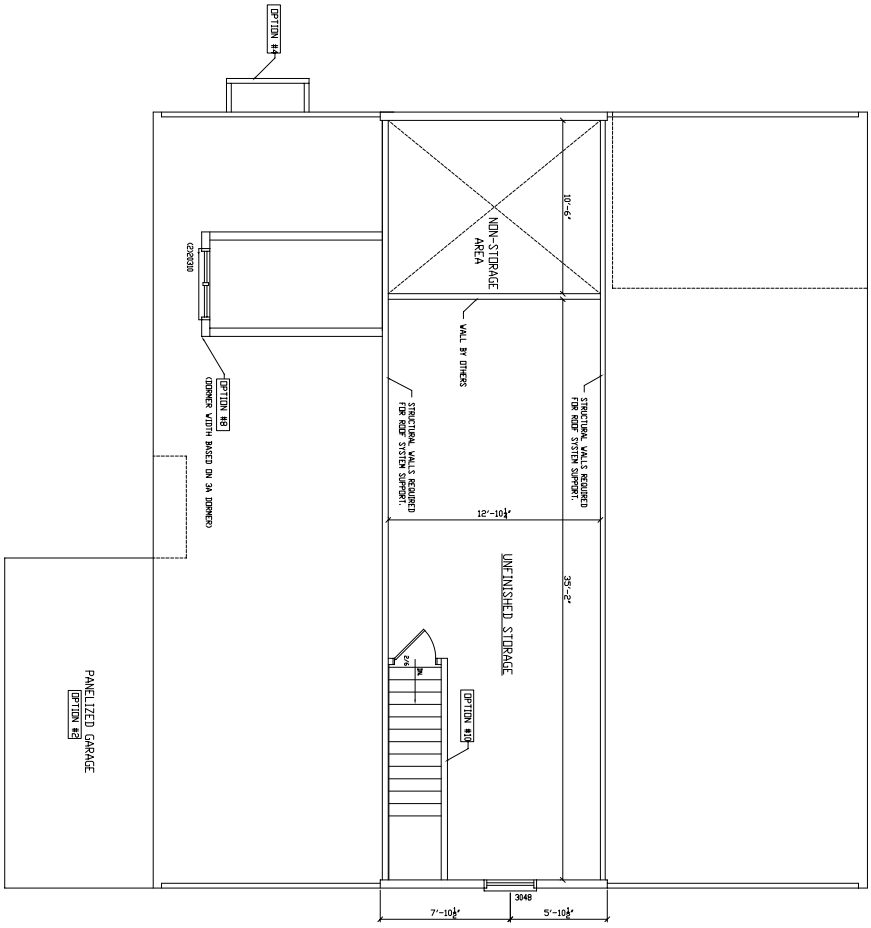

SHEET #:

2021 SQ FT.

7287EL BLOOMFIELD (RANCH)
2ND FLOOR

DRAWN BY:	CHECKED BY:	DATE:	SCALE:
JPJ	----	6/13/02	1/8"=1'-0"

SN- /PD-?/ STATE

BLDR/ CUST.

Excel Homes™
Building Excellence™

REVISIONS
1.
2.
3.
4.
5.
6.
7.

This Drawing is for REFERENCE ONLY and may be used in conjunction with STRUCTURAL DRAWINGS AND DETAILS. These prints are drawn as APPROXIMATE REPRESENTATIONS. Actual dimensions and overall appearance may differ due to construction techniques and conflicts that are beyond yhe control of AVIS AMERICA.

In Signing I Acknowledge I Have Received and Accept this print

_____