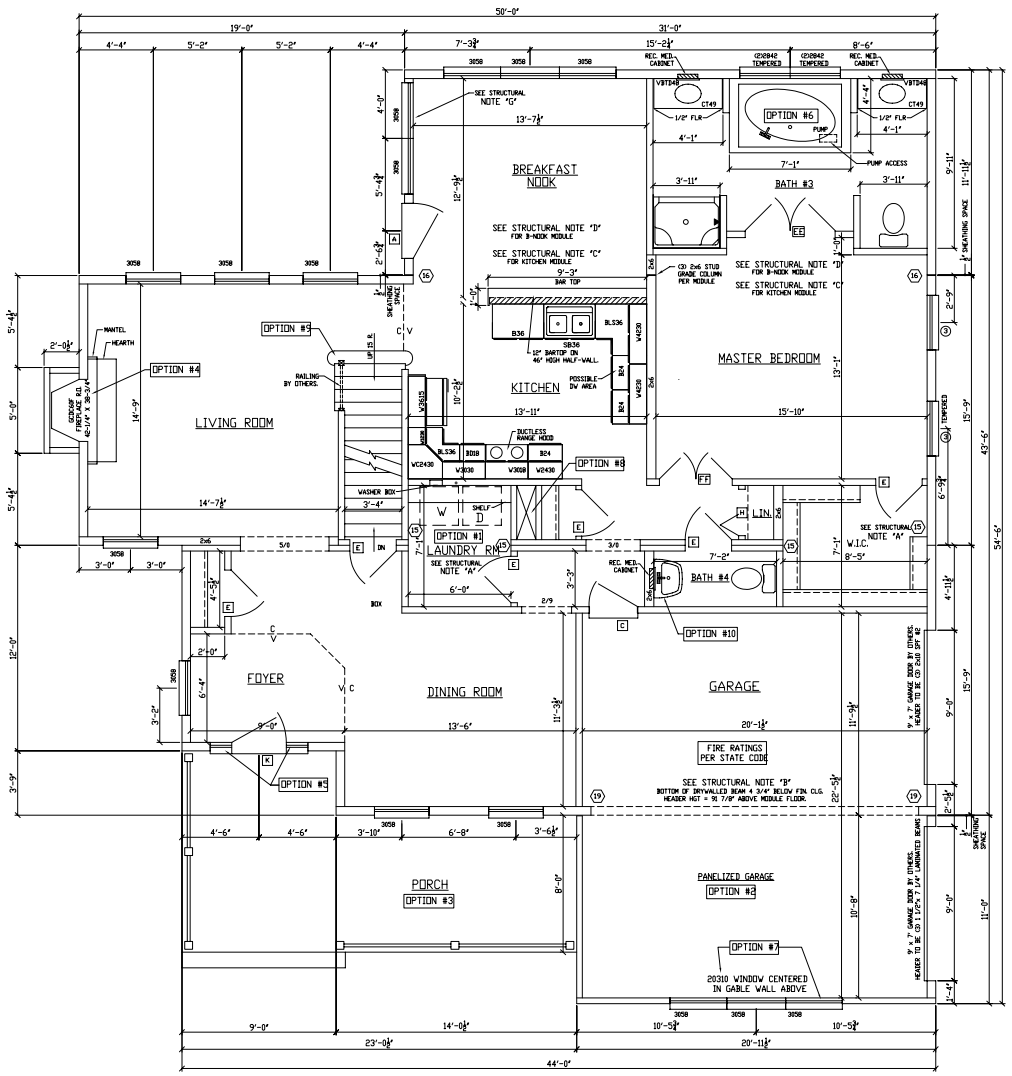


PLAN OPTION LEGEND:

NOTE: OPTIONS SHOWN ON PLAN AS DESCRIBED BELOW ARE NOT INCLUDED IN THE BASE PRICE.

OPTION #1 = OPTIONAL WASHER AND ELECTRIC DRYER HOOK-UP. SHELF INCLUDED WITH OR WITHOUT WASHER/DRYER HOOK-UP.
OPTION #2 = OPTIONAL PANELIZED GARAGE. WALLS TO BE BUILT AS PANELS, ROOF TRUSSES AND MATERIALS SHIPPED LOOSE. SADDLE MATERIALS SHIPPED LOOSE WHEN GARAGE ROOF JOINS MODULAR ROOF.
OPTION #3 = OPTIONAL PORCH ROOF MATERIALS SHIPPED LOOSE. PORCH FLOOR, COLUMNS AND RAILING BY OTHERS.
OPTION #4 = OPTIONAL GCDC60F FIREPLACE, MANTEL, HEARTH, AND EXTERIOR CHASE.
OPTION #5 = OPTIONAL 5-LITE SIDELIGHTS - CS308W PER SIDE. STANDARD DOES NOT INCLUDE SIDELITES.
OPTION #6 = OPTIONAL "VENUS II" WHIRLPOOL # 572421LX SHOWN. "VENUS II" SOAKING TUB # 572420LX STANDARD.
OPTION #7 = OPTIONAL GARAGE WINDOWS.
OPTION #8 = OPTIONAL FLUE CHASE. WHEN CHASE IS NOT CHOSEN, THE CLOSETS SHALL BE MADE DEEPER.
OPTION #9 = OPTIONAL DOUBLE BULL-NOSE.
OPTION #10 = OPTIONAL UNIVERSAL RUNDLE U-R 4650 PEDESTAL SINK SHOWN. STANDARD IS A 36" VANITY BASE (VBTD36).
OPTION #11 = OPTIONAL POCKET DOOR. STANDARD IS A 2/6 SWING DOOR.

STRUCTURAL NOTES:

A) STANDARD (2) 2x12 SPF#2 CEILING GIRDER AND (2) 2x10 SYP #2 FLOOR GIRDER PER MODULE.
B) (3) 1 1/2" x 16" LAMINATED BEAM DROPPED CEILING GIRDER.
C) (2) 1 1/2"x 11 1/4" LVL CEILING GIRDER AND (2) 1 1/2"x 9 1/4" LVL FLOOR GIRDER.
D) (2) 1 1/2"x 16" LVL CEILING GIRDER TO BE LAGGED (STAGGARD) AT 24"o.c. TO ADJACENT MODULE BEAMS. GIRDER TO BE CHAMFERED TO 15" MINIMUM AT INSIDE LINE OF BEARING POINT TO BE COVERED BY ROOF SHEATHING.
E) (1) 1 1/2"x 9 1/4" LVL CEILING GIRDER PER MODULE.
F) (1) 1 1/2"x 18" LAM. BEAM IN CEILING. GIRDER TO CHAMFERED TO 14" MINIMUM AT INSIDE LINE OF BEARING POINT TO BE COVERED BY ROOF SHEATHING.
G) (3) 1 1/2"x 7 1/4" LAMINATED BEAM HEADER.

STUD COLUMN LEGEND:

⟨15⟩ = (2) 2x4 STUD GRADE COLUMNS EACH MODULE
⟨16⟩ = (2) 2x6 STUD GRADE COLUMNS EACH MODULE
⟨18⟩ = (3) 2x4 STUD GRADE COLUMNS EACH MODULE
⟨19⟩ = (3) 2x6 STUD GRADE COLUMNS EACH MODULE

This Drawing is for REFERENCE ONLY and may be used in conjunction with STRUCTURAL DRAWINGS AND DETAILS. These prints are drawn as APPROXIMATE REPRESENTATIONS. Actual dimensions and appearance may differ due to construction techniques and overall are beyond yhe control of AVIS AMERICA.

In Signing I Acknowledge I Have Received and Accept this print

REVISIONS
1. 2. 3. 4. 5. 6. 7.


Excel Homes™ Building Excellence™

2880 SQ.FT.
7281EL ANCHOR MILL (TWO STORY)
1ST FLOOR

DRAWN BY: ---- CHECKED BY: ---- DATE: ------- SCALE: 1/8"=1'-0"

SN- /PD-?/ STATE
BLDR/ CUST.

SHEET #:

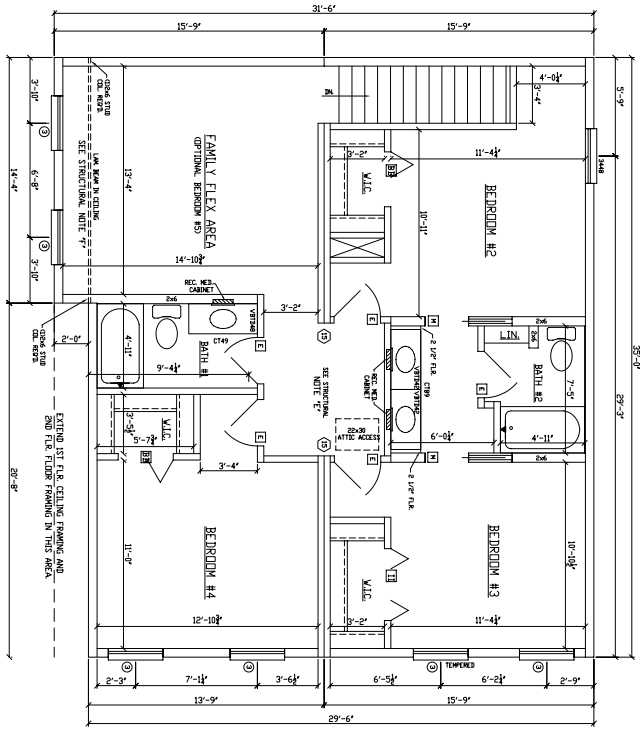

SHEET #

2880 SQ FT.

7281EL ANCHOR MILL (TWO STORY)
2ND FLOOR

DRAWN BY:	CHECKED BY:	DATE:	SCALE:
----	----	-------	1/8"=1'-0"

SN- /PD-?/ STATE

BLDR/ CUST.

Excel Homes™
Building Excellence™

REVISIONS

1.
3.
4.
5.
6.
7.

This Drawing is for REFERENCE ONLY and may be used in conjunction with STRUCTURAL DRAWINGS AND DETAILS. These prints are drawn as APPROXIMATE REPRESENTATIONS. Actual dimensions and overall appearance may differ due to construction techniques and conflicts that are beyond yhe control of AVIS AMERICA.

In Signing I Acknowledge I Have Received and Accept this print

_____